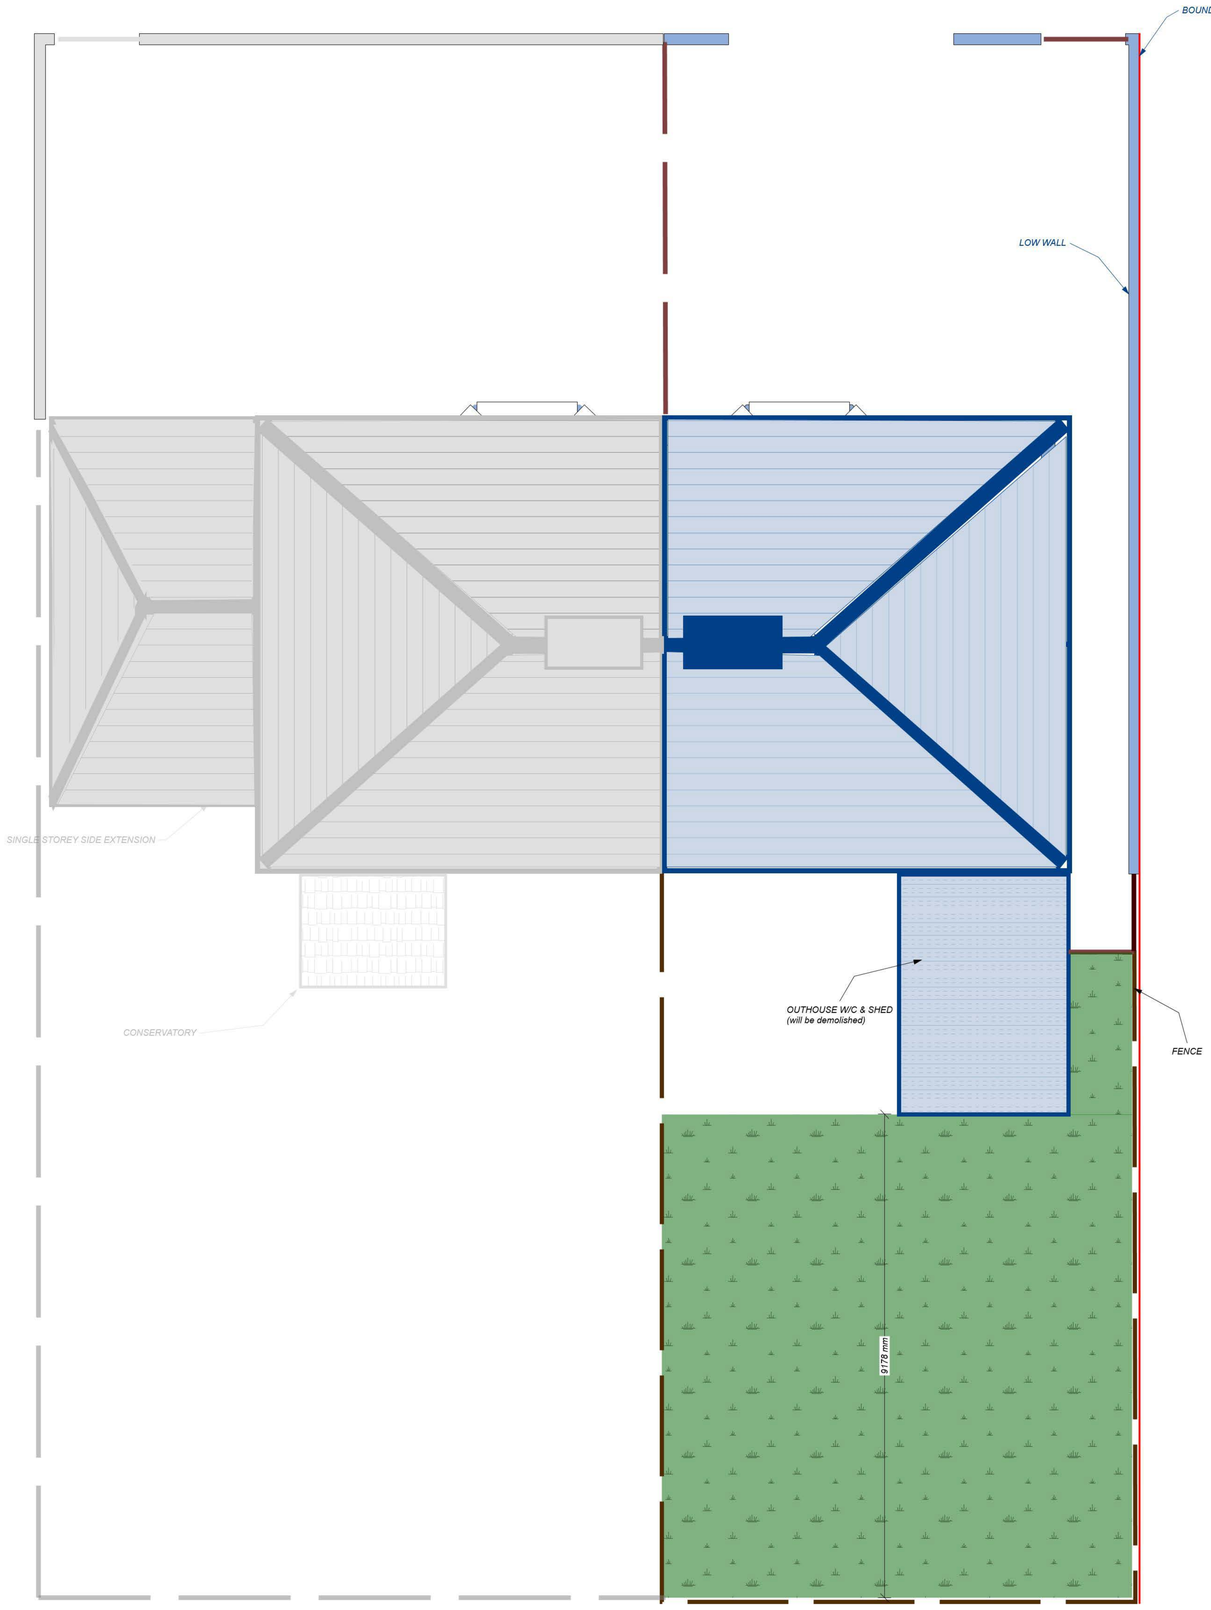

ROOF existing

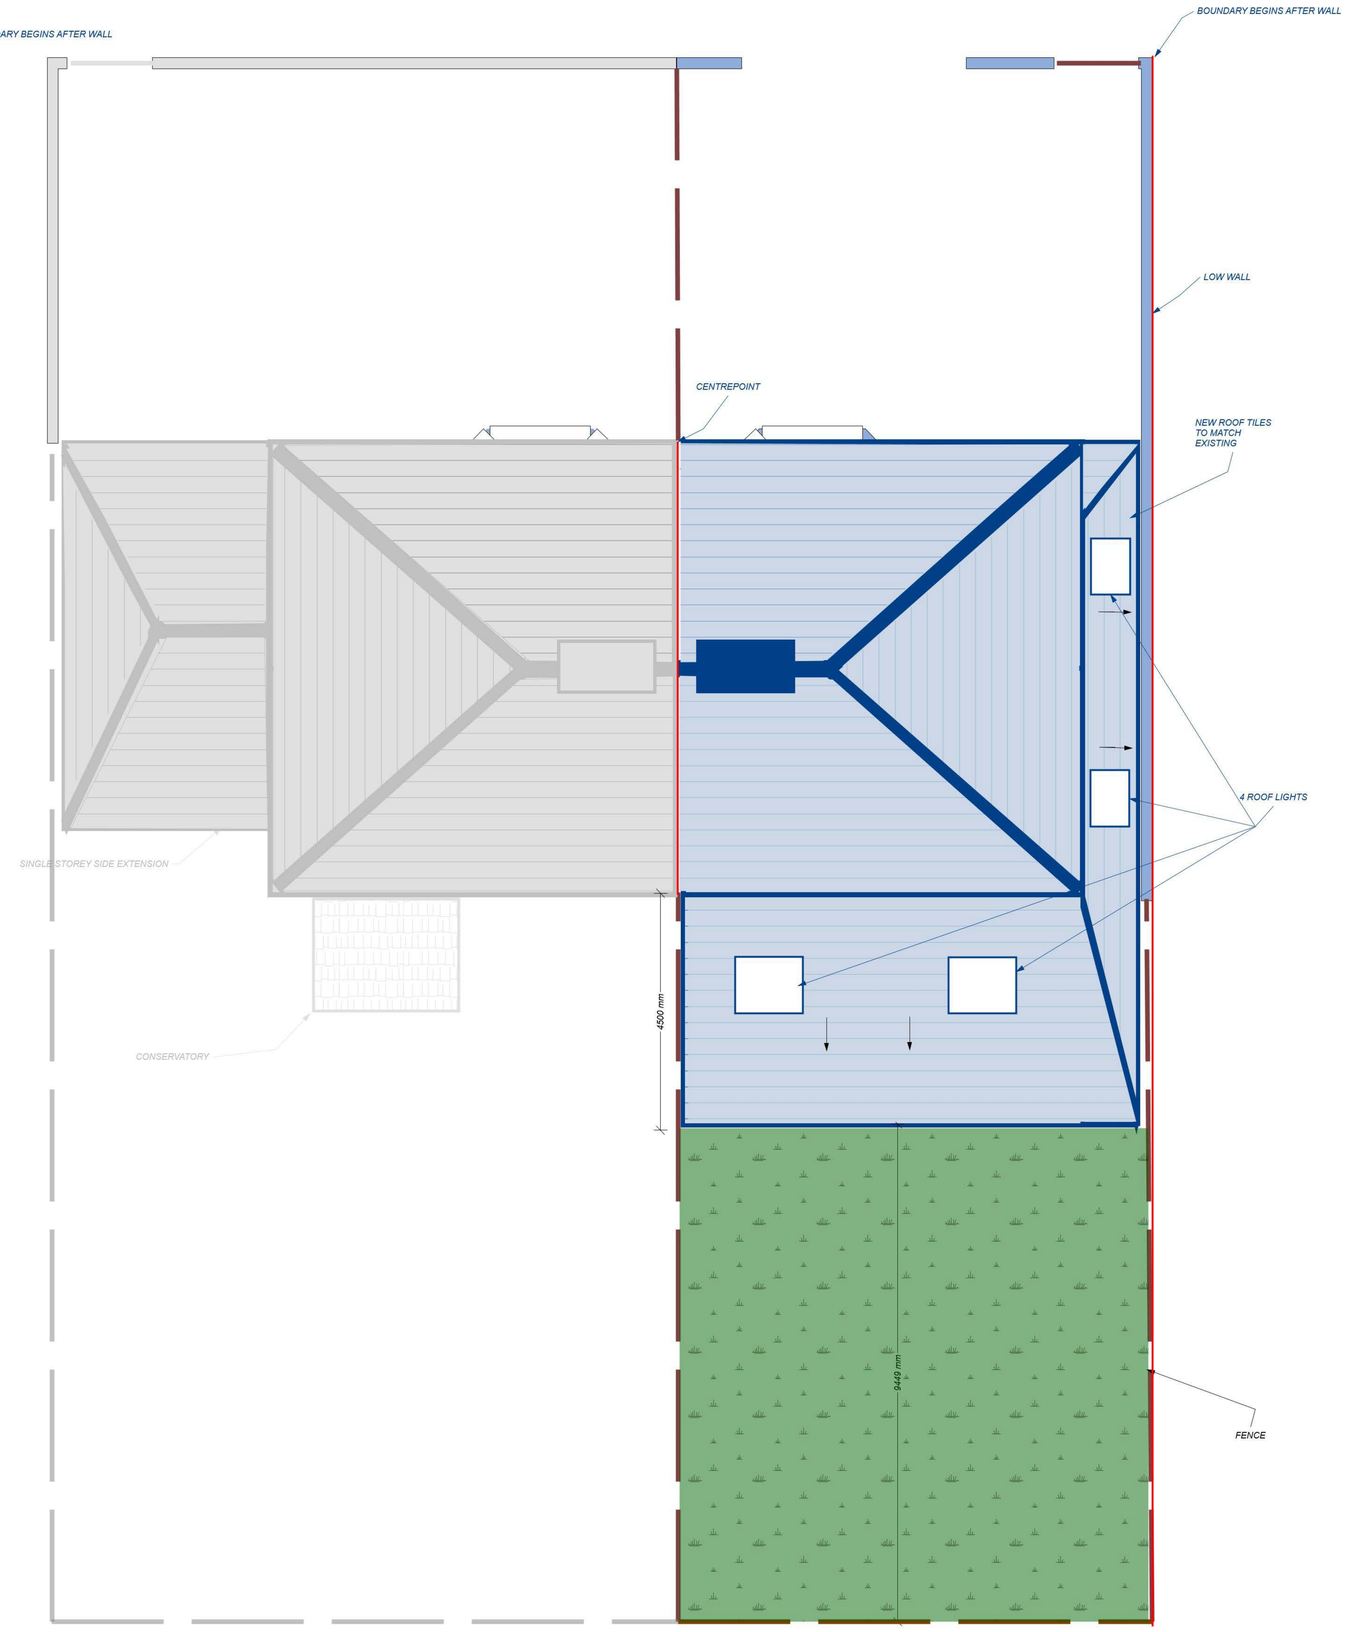

ROOF proposed

scale
1000mm=1m

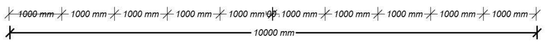

EXISTING AND PROPOSED ROOF PLAN

GENERAL NOTES

· All dimensions are to be checked on site prior to commencement of works. Do not scale from this drawings
· All external materials and finishes shall match the existing unless noted otherwise.
· All work to comply with British Standards, Code of practice

· The builder shall serve the required Building Notice and comply fully with all Building Control approvals.
· Compliance with the Party Wall etc. Act 1996 and any Thames Water Build Over Agreement is the responsibility of the owner.

CLIENT: Mr Afruz Ali

PROJECT NAME AND LOCATION

TITLE: Side and rear single storey extension
83 Violet Avenue, Uxbridge, UB8 3PS

DESIGNED BY: Halima Khan
h41khan@yahoo.co.uk