



FRONT VIEW



REAR VIEW




REAR VIEW





REAR VIEW

- NOTES:
- Dimensions are not to be scaled from this drawing by contractors. The contractor is requested to check all dimensions before the work started.
 - Report any discrepancies to the client or architect before undertaking the work described in the drawings.
 - Dimensions are approximate site dimensions and are to be verified by the contractor on site before any fabrication/site works i.e foundations etc occur
 - Contractor is responsible for all temporary propping to existing structure

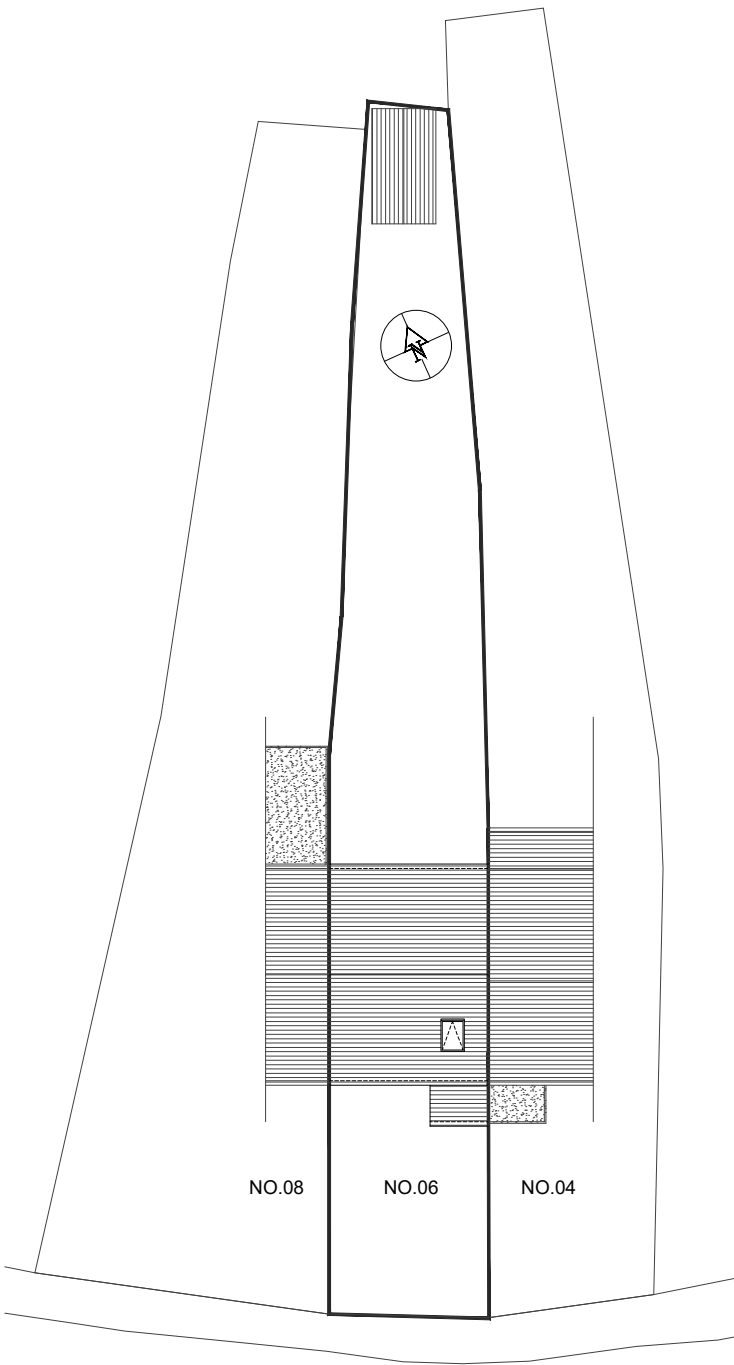


DUDLEY DRIVE
01 - EXISTING BLOCK PLAN

SCALE 1:250

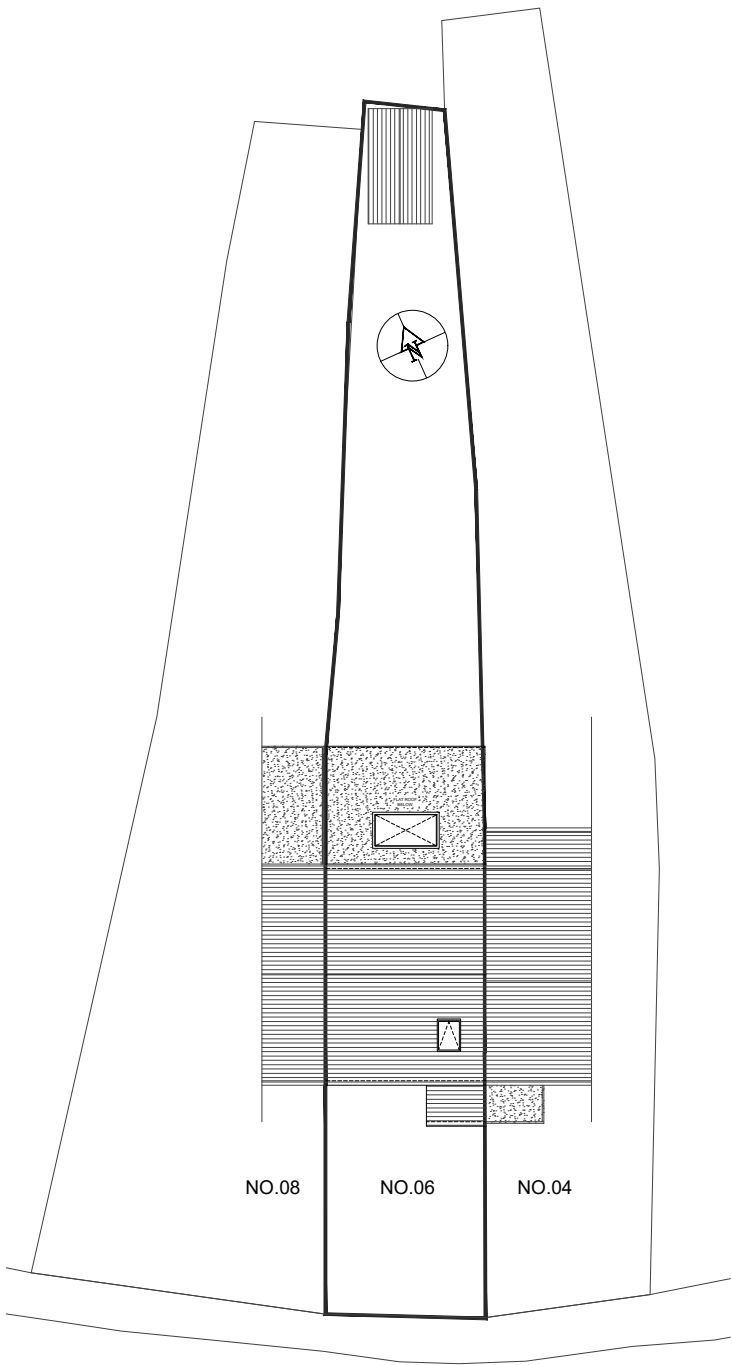 

DUDLEY DRIVE
02 - PROPOSED BLOCK PLAN

SCALE 1:250

 

03 - OS MAP SCALE 1:1250

REVISIONS			
NO.	DESCRIPTION	DATE	BY

**PRIOR NOTICE
APPLICATION**

DE ARCHITECTURAL CONSULT.LTD M: 07869580774, 07824773079 E: design.endeavour@gmail.com			
Project 06 DUDLEY DRIVE SOUTH RUISLIP, HA4 6QN			
Title OS MAP & BLOCK PLANS			
Scale As shown@A3	Drawn IM/TA	Approved	Date SEP-26
Job No. DAC-519/26	Drawing No. PN-06DD-01	Rev.	