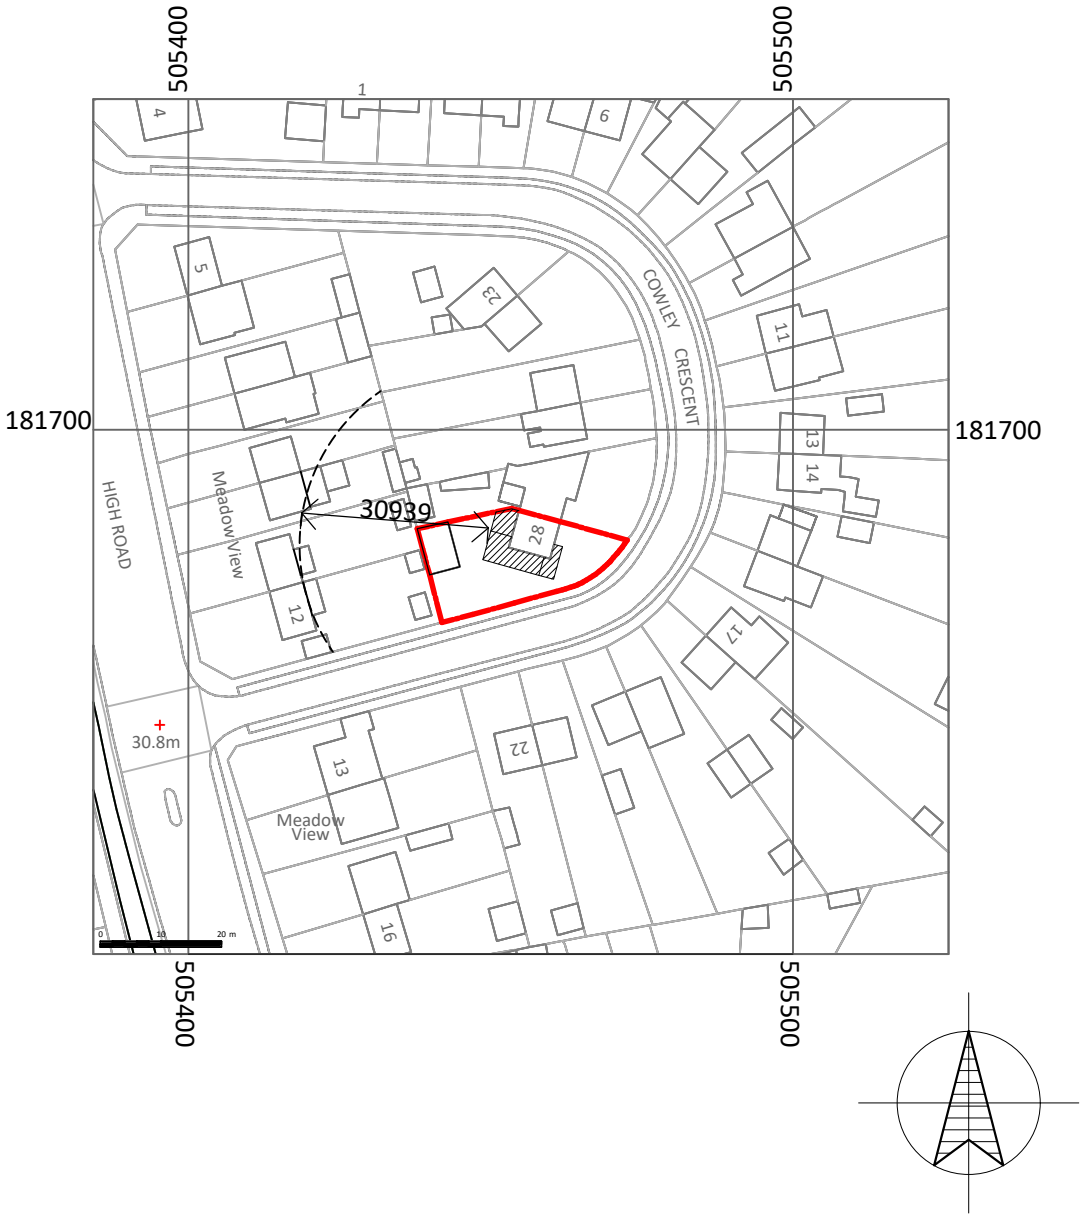


SITE LOCATION PLAN.

SCALE 1:1250 @ A3

BAR SCALE:

1:1250 @ A3

1 CM 0 1 CM 2 CM 3 CM 4 CM

10.0M 0 10.0M 20.0M 30.0M 40.0M

Drawing Title:	SITE LOCATION PLAN.
Property Address:	28 COWLEY CRESCENT, UXBRIDGE, UB8 2HE.
Date:	AUGUST 2026
Scale @ A3:	1:1250
Drawing Number:	CC PP / 05