
0 10m 20m

1:200


0 10m 50m 100m 125m

1:1250

The Contractor is to check all dimensions on site and report any discrepancies to the Contract Administrator. This drawing is to be read in conjunction with all other standard documentation.

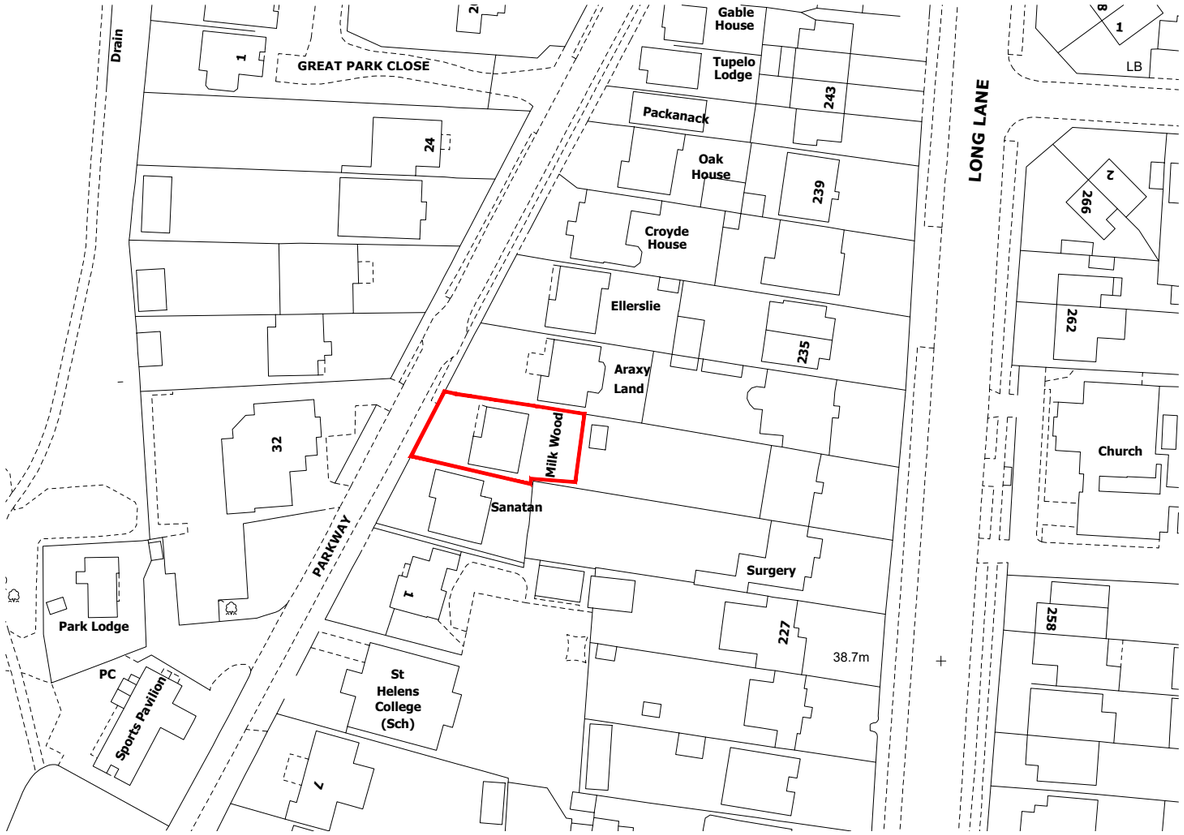

LOCATION PLAN - SCALE 1:1250

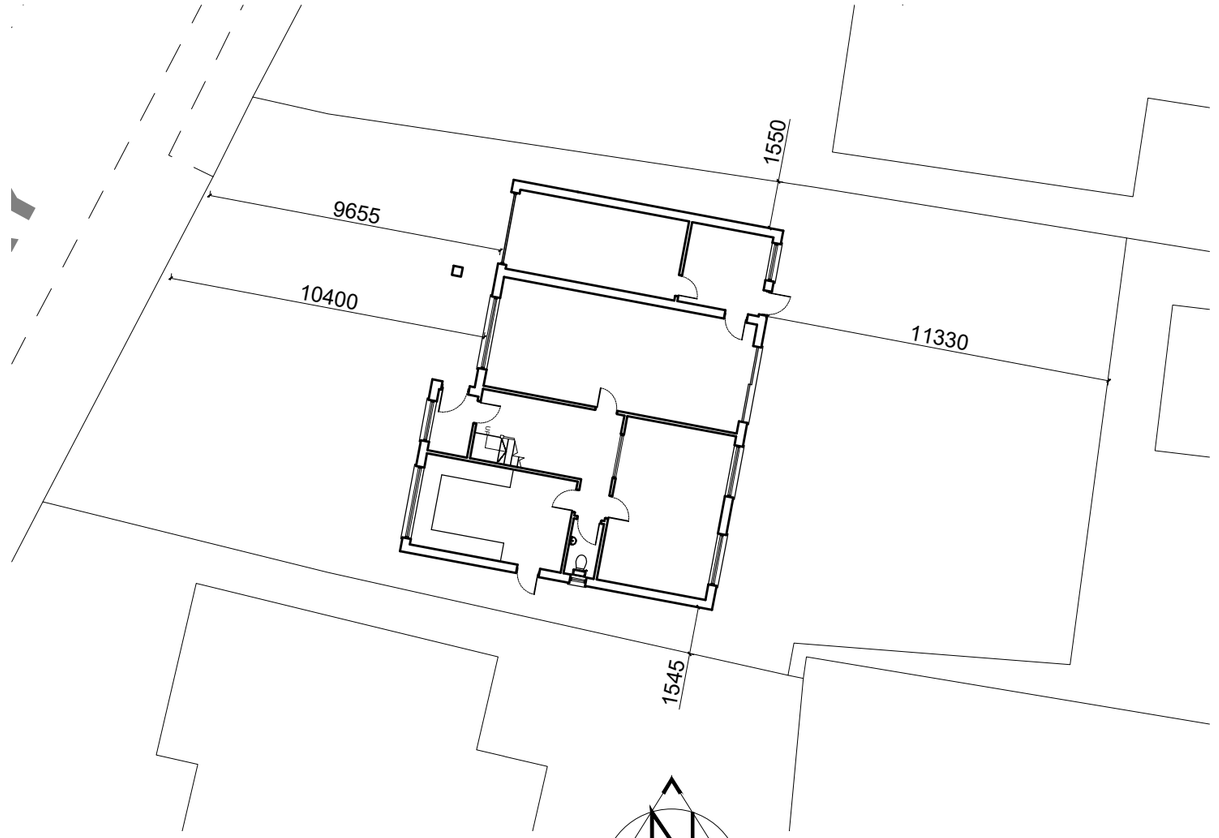

EXISTING BLOCK PLAN - SCALE 1:200

rev.	description	date	chkd.

93 Cotmandene Crescent,
Orpington, Kent BR5 2RA

020 3004 9238
07931 931 035

s.nagpal@dapconsultants.co.uk
www.dapconsultants.co.uk

project : Milk Wood, Parkway
Uxbridge

drawing title : Location Plan And Existing Block Plan

drawn: TK	chkd : SS	date: 06.10.2026
status: Planning		scale: 1:200@A3
proj no : 3022	drg no: 01	rev no: