
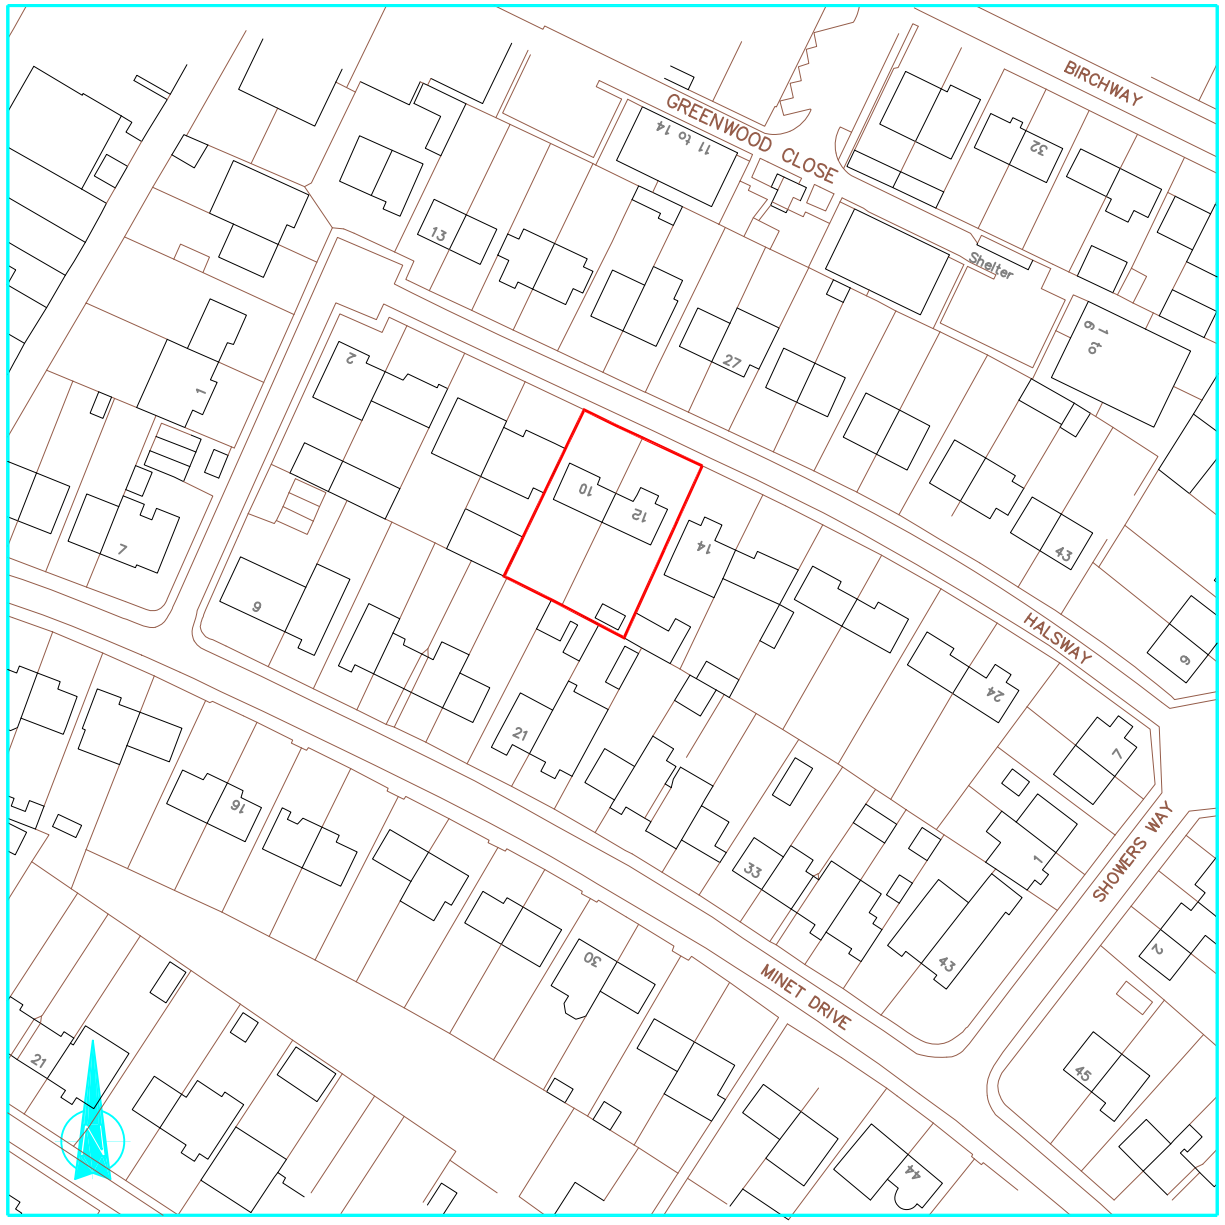


Location Plan 1:1250

0 50 100

Scale 1 to 1250

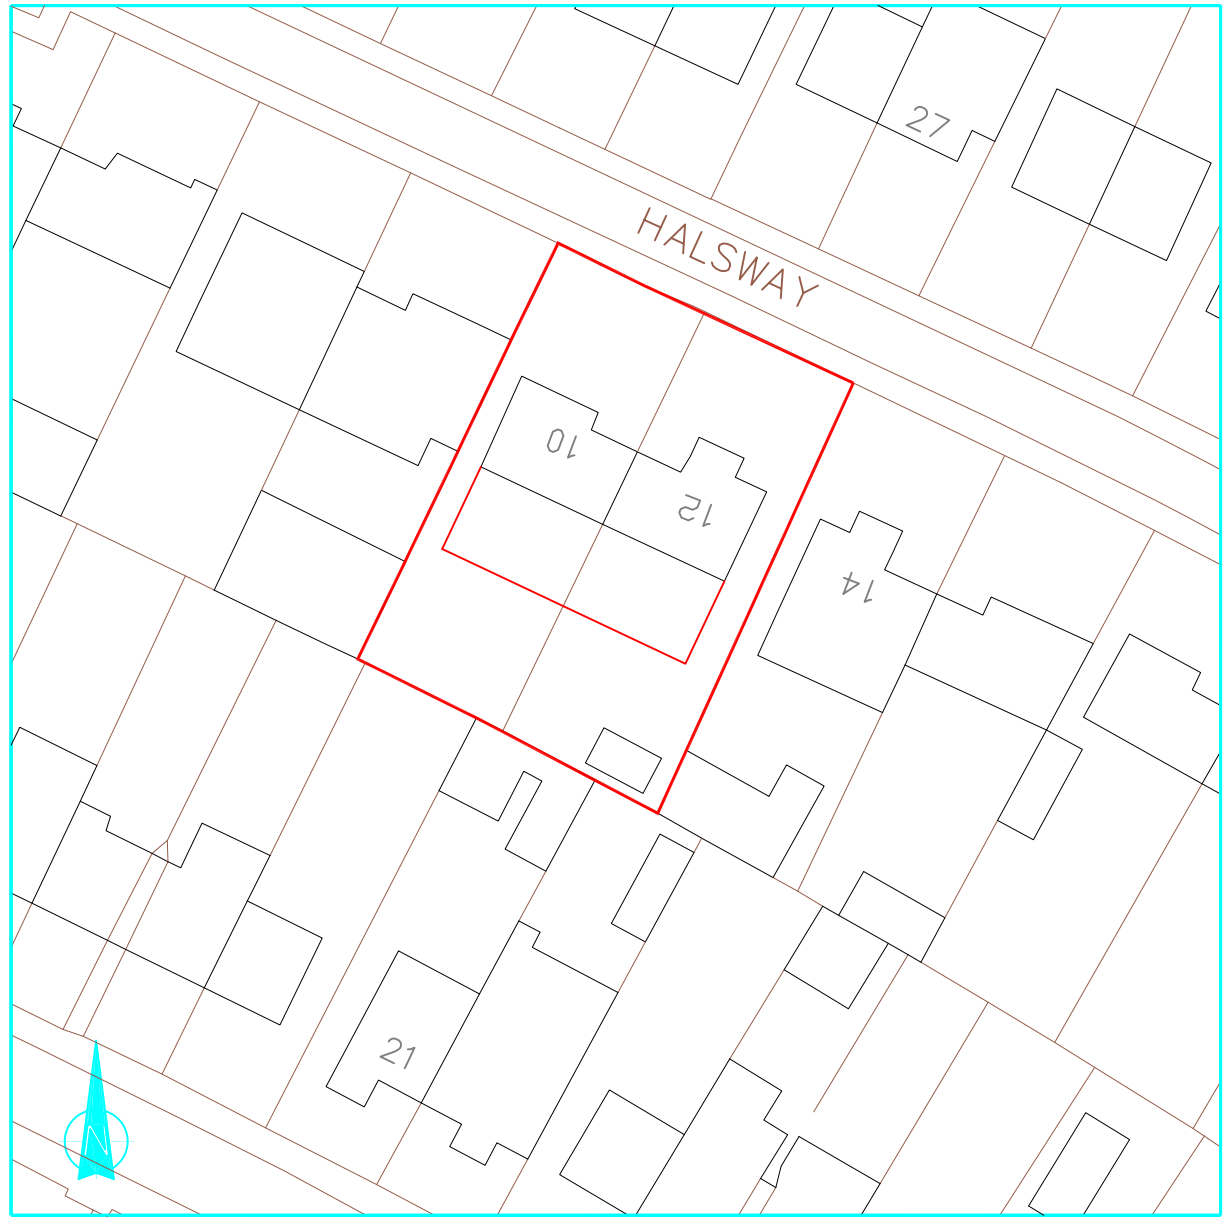

Block Plan 1:500

0 20 50

Scale 1 to 500

rev:

These drawings should be approved by local Authority

No dimensions to be scaled from this drawing. All dimensions to be checked on site. This drawing is copyright and should not be reproduced without permission of the Architects.

client:
Mr Singh

project:
10 & 12 Halsway
Hayes
UB3 3JS

drawing:

Location & Block Plans

scale: As Shown date: Nov 2026 drawn:

01 / 10 rev: **A**