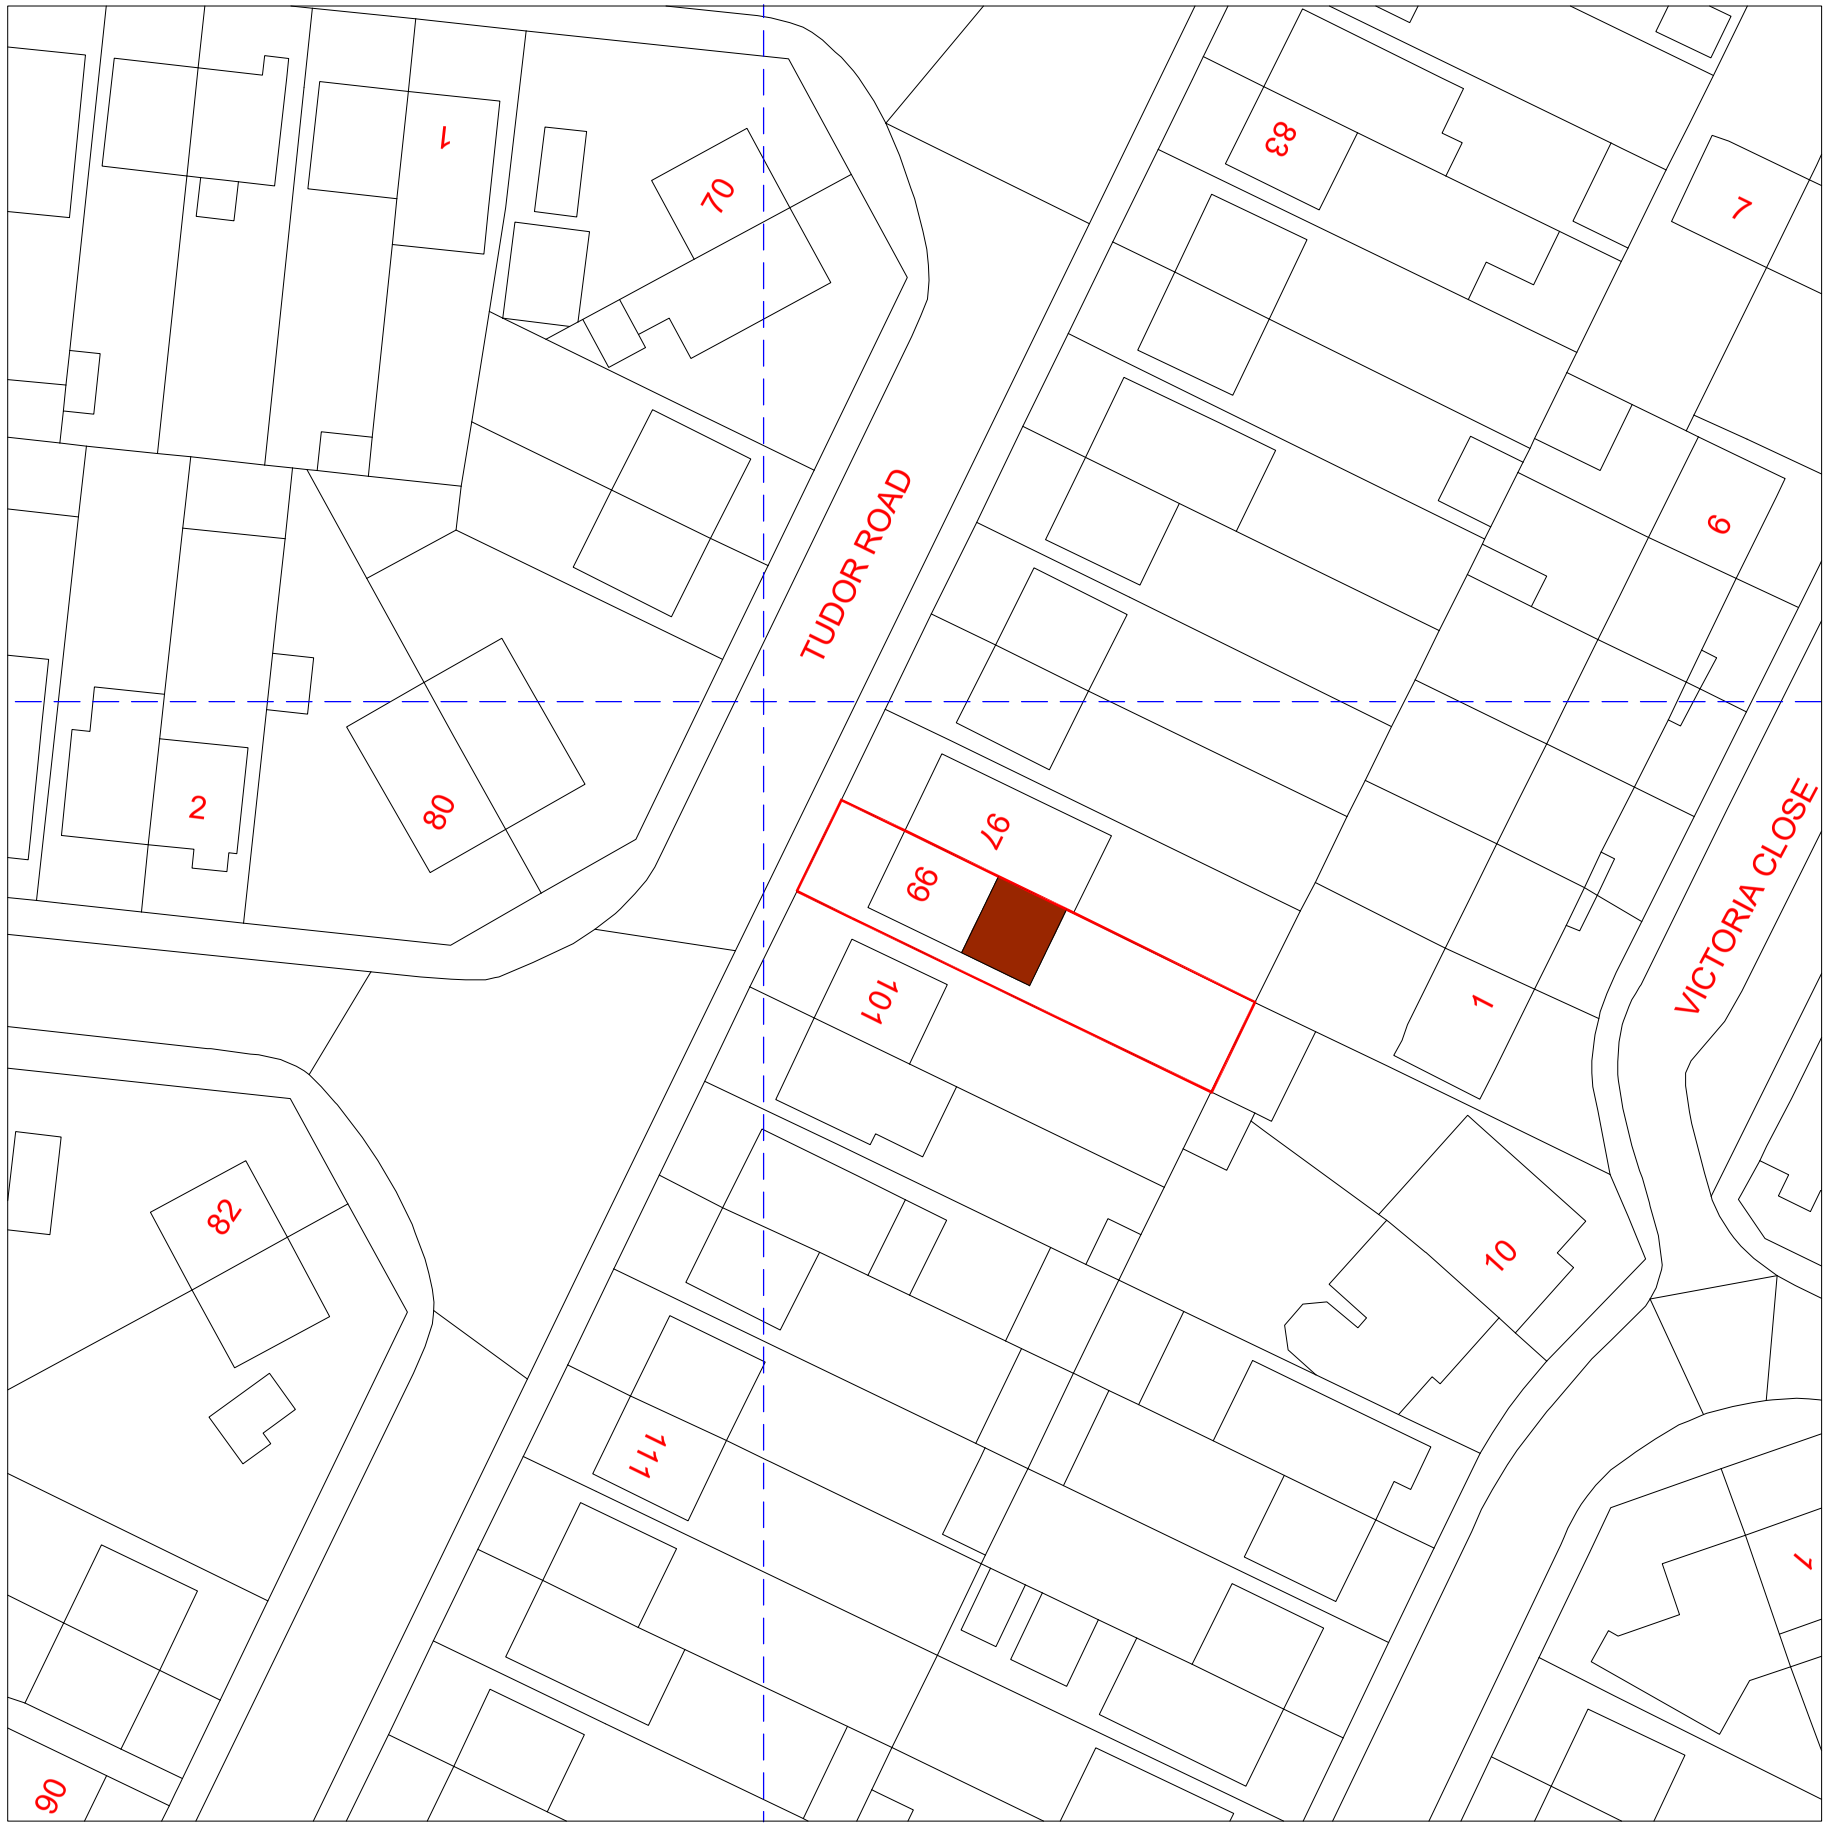


North

NOTES

CONTRACTORS MUST VERIFY ALL DIMENSIONS ON SITE BEFORE COMMENCING ANY WORK ON SHOP DRAWINGS

DO NOT SCALE FROM THIS DRAWING

RS ATRA COPYRIGHT

Notes:
1. Do not scale this drawing

2. All dimensions to be verified on site and any discrepancy reported to the client

3. This drawing to be read in conjunction with all relevant drawings

REV	AMENDMENT	DATE	CHKD
A	Planning Issue	02.11.26	RS

0 10 20 30

Scale Bar

CLIENT
Shamsher Singh

PROJECT
99 Tudor Road
Hayes - Middlesex
UB3 2QE

DRAWING TITLE
Proposed Block Plan
Sheet 4

SCALE	DRAWN BY	CHECKED	DATE
1:250 @ A1 1:500 @ A3	RS	RS	02.11.26

DRAWING STATUS
Planning Issue

DRAWING NUMBER
2026 - 134 - 04

REVISION
A