NOTES

CONTRACTORS MUST VERIFY ALL DIMENSIONS ON SITE BEFORE COMMENCING ANY WORK ON SHOP DRAWINGS


DO NOT SCALE FROM THIS DRAWING

RS ATRA COPYRIGHT

Notes:
1. Do not scale this drawing

2. All dimensions to be verified on site and any discrepancy reported to the client

3. This drawing to be read in conjunction with all relevant drawings

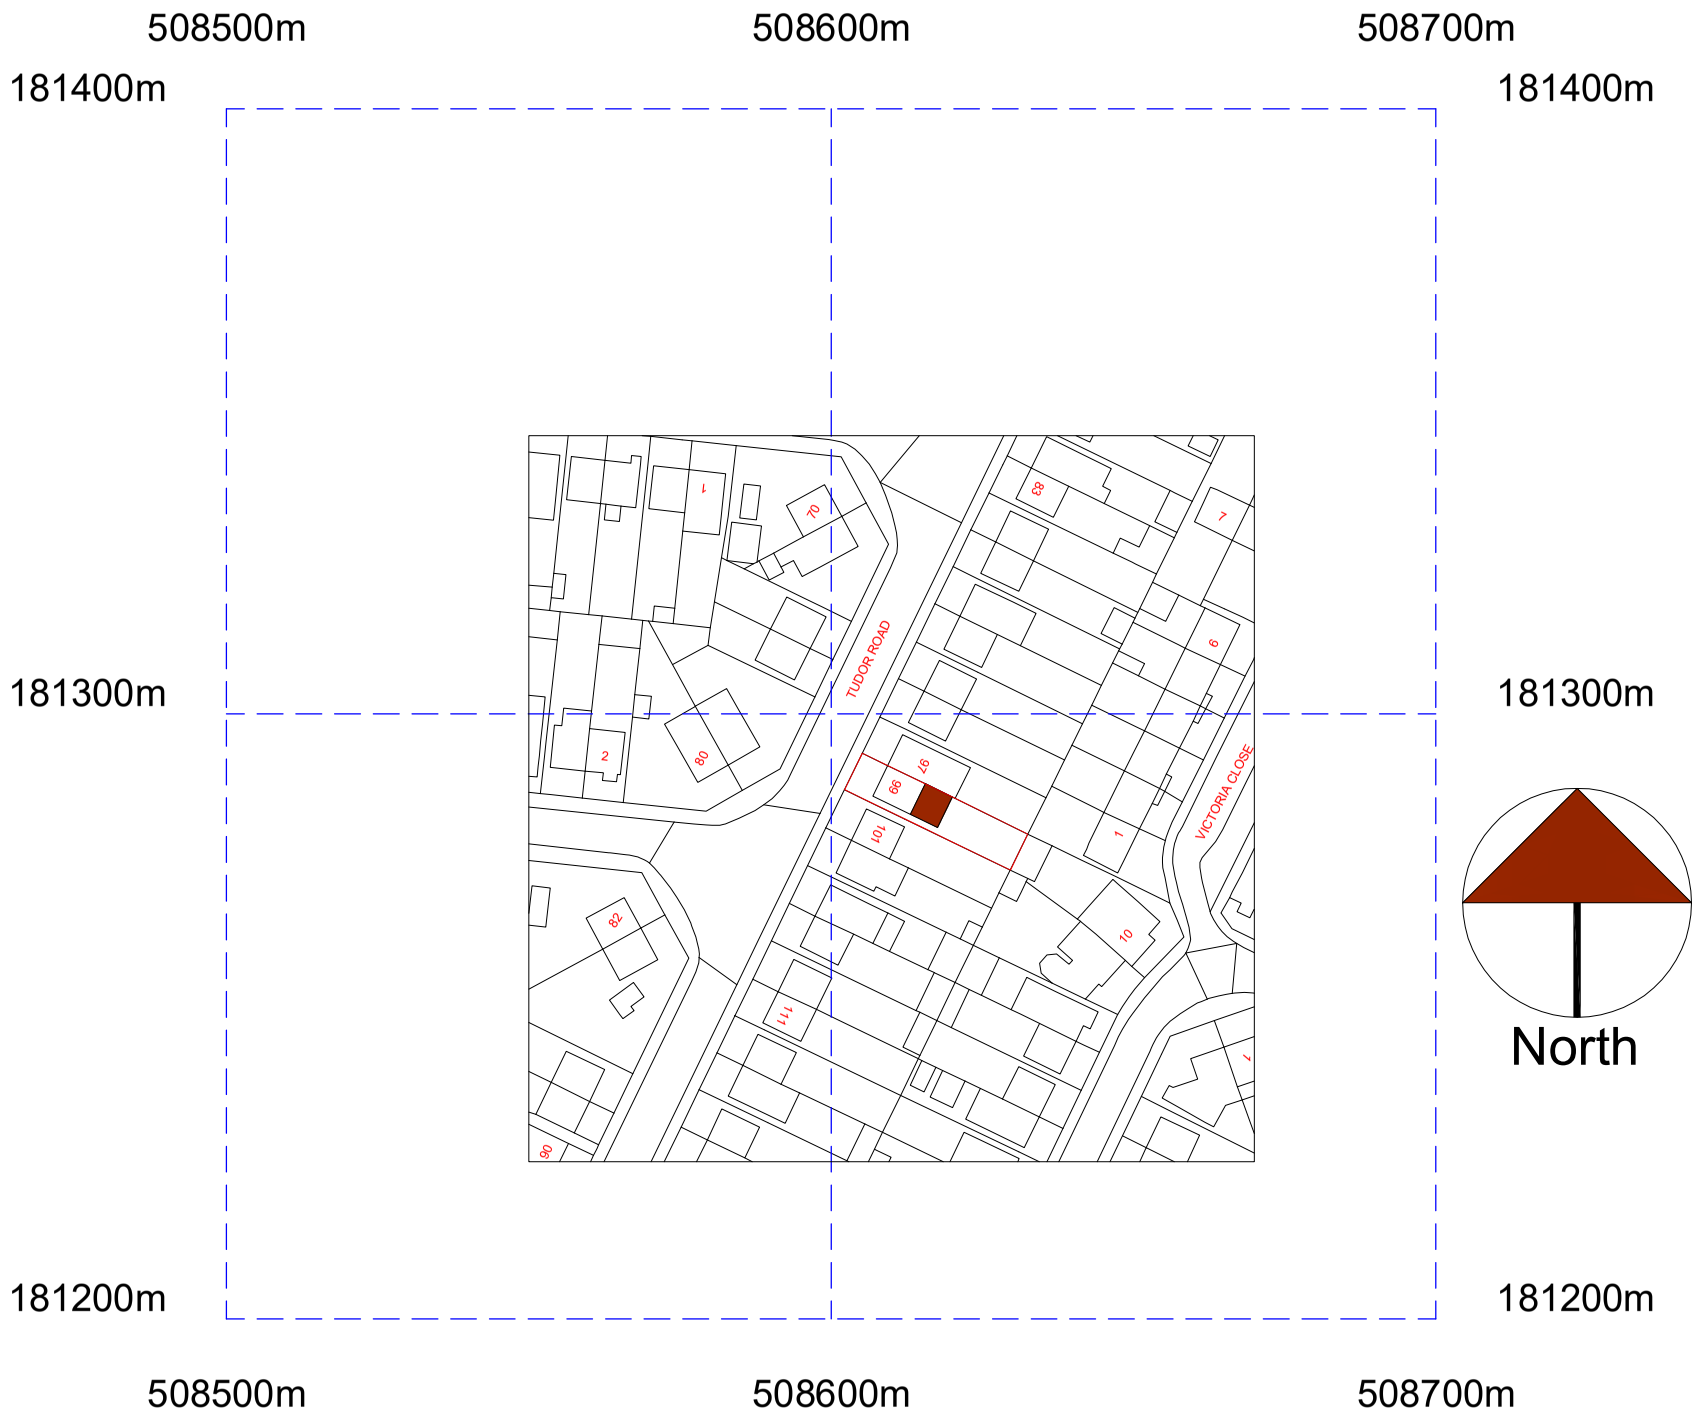

©Crown Copyright and database rights 2026 OS Licence no. AC0000805567

REV	AMENDMENT	DATE	CHKD
A	Planning Issue	02.11.26	RS

0 10 20 30

Scale Bar

CLIENT
Shamsher Singh

PROJECT
99 Tudor Road
Hayes - Middlesex
UB3 2QE

DRAWING TITLE
Proposed Location Plan
Sheet 5

SCALE	DRAWN BY	CHECKED	DATE
1:625 @ A1 1:1250 @ A3	RS	RS	02.11.26

DRAWING STATUS
Planning Issue

DRAWING NUMBER
2026 - 134 - 05

REVISION
A