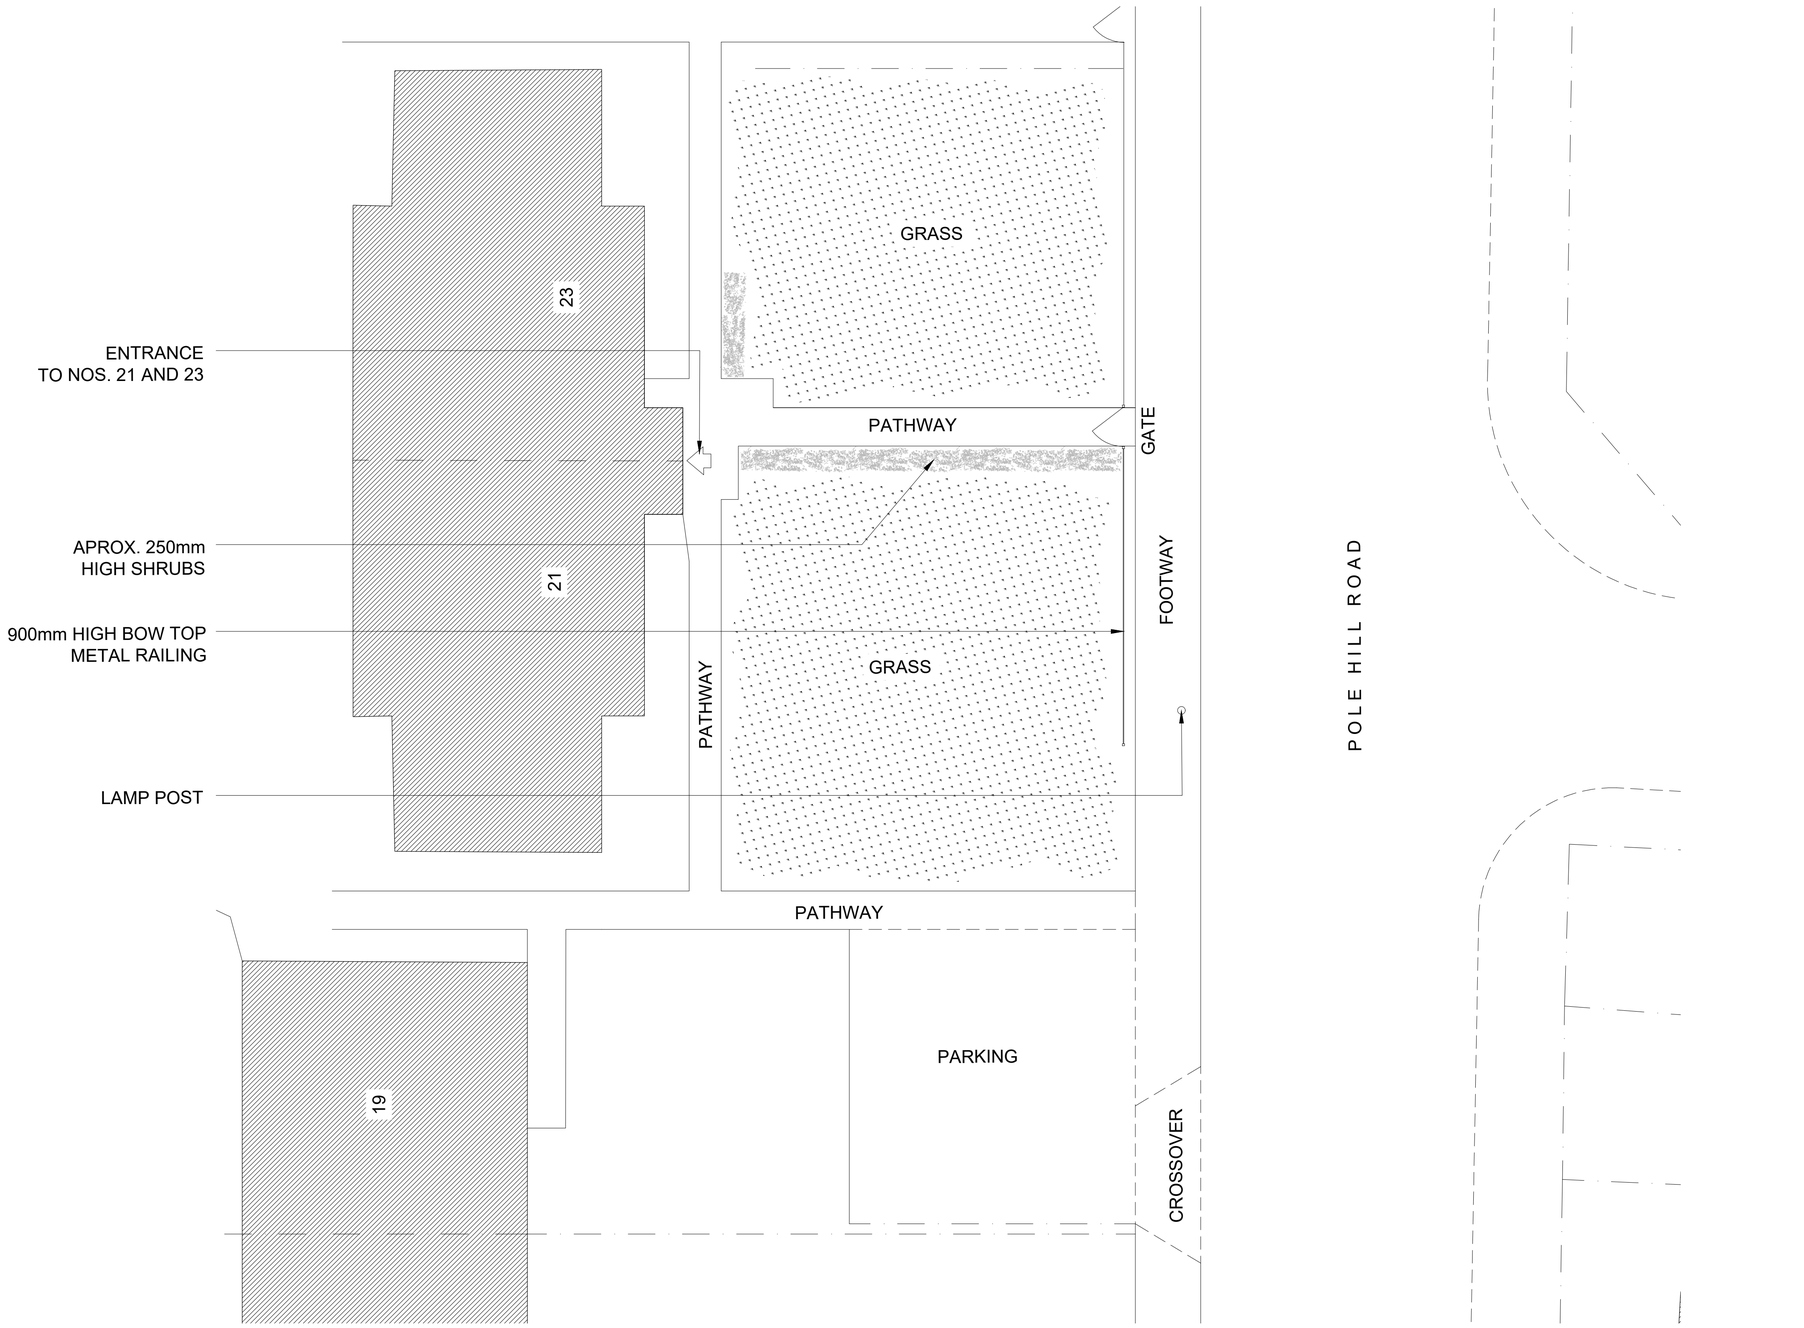



AMENDMENTS DATE REV.

COPYRIGHT RESERVED
ALL SCALED DIMENSIONS MUST BE VERIFIED ON SITE

JOB

21 POLE HILL ROAD
UXBRIDGE
UB10 0QA

CLIENT

DRAWING

EXISTING PLAN

DALE VENN ARCHITECTS
Architects, Planners & Surveyors

HIGH HOUSE, HARLINGTON ROAD,
HILLINGDON, MIDDLESEX 01895-237345

| SCALE 1:100 @ A2 | DRAWING No. | REV. |
|---|---|---|
| DATE MAY '26 | 6040-2 | |
| DRAWN LK | | |
| CHECKED | | |