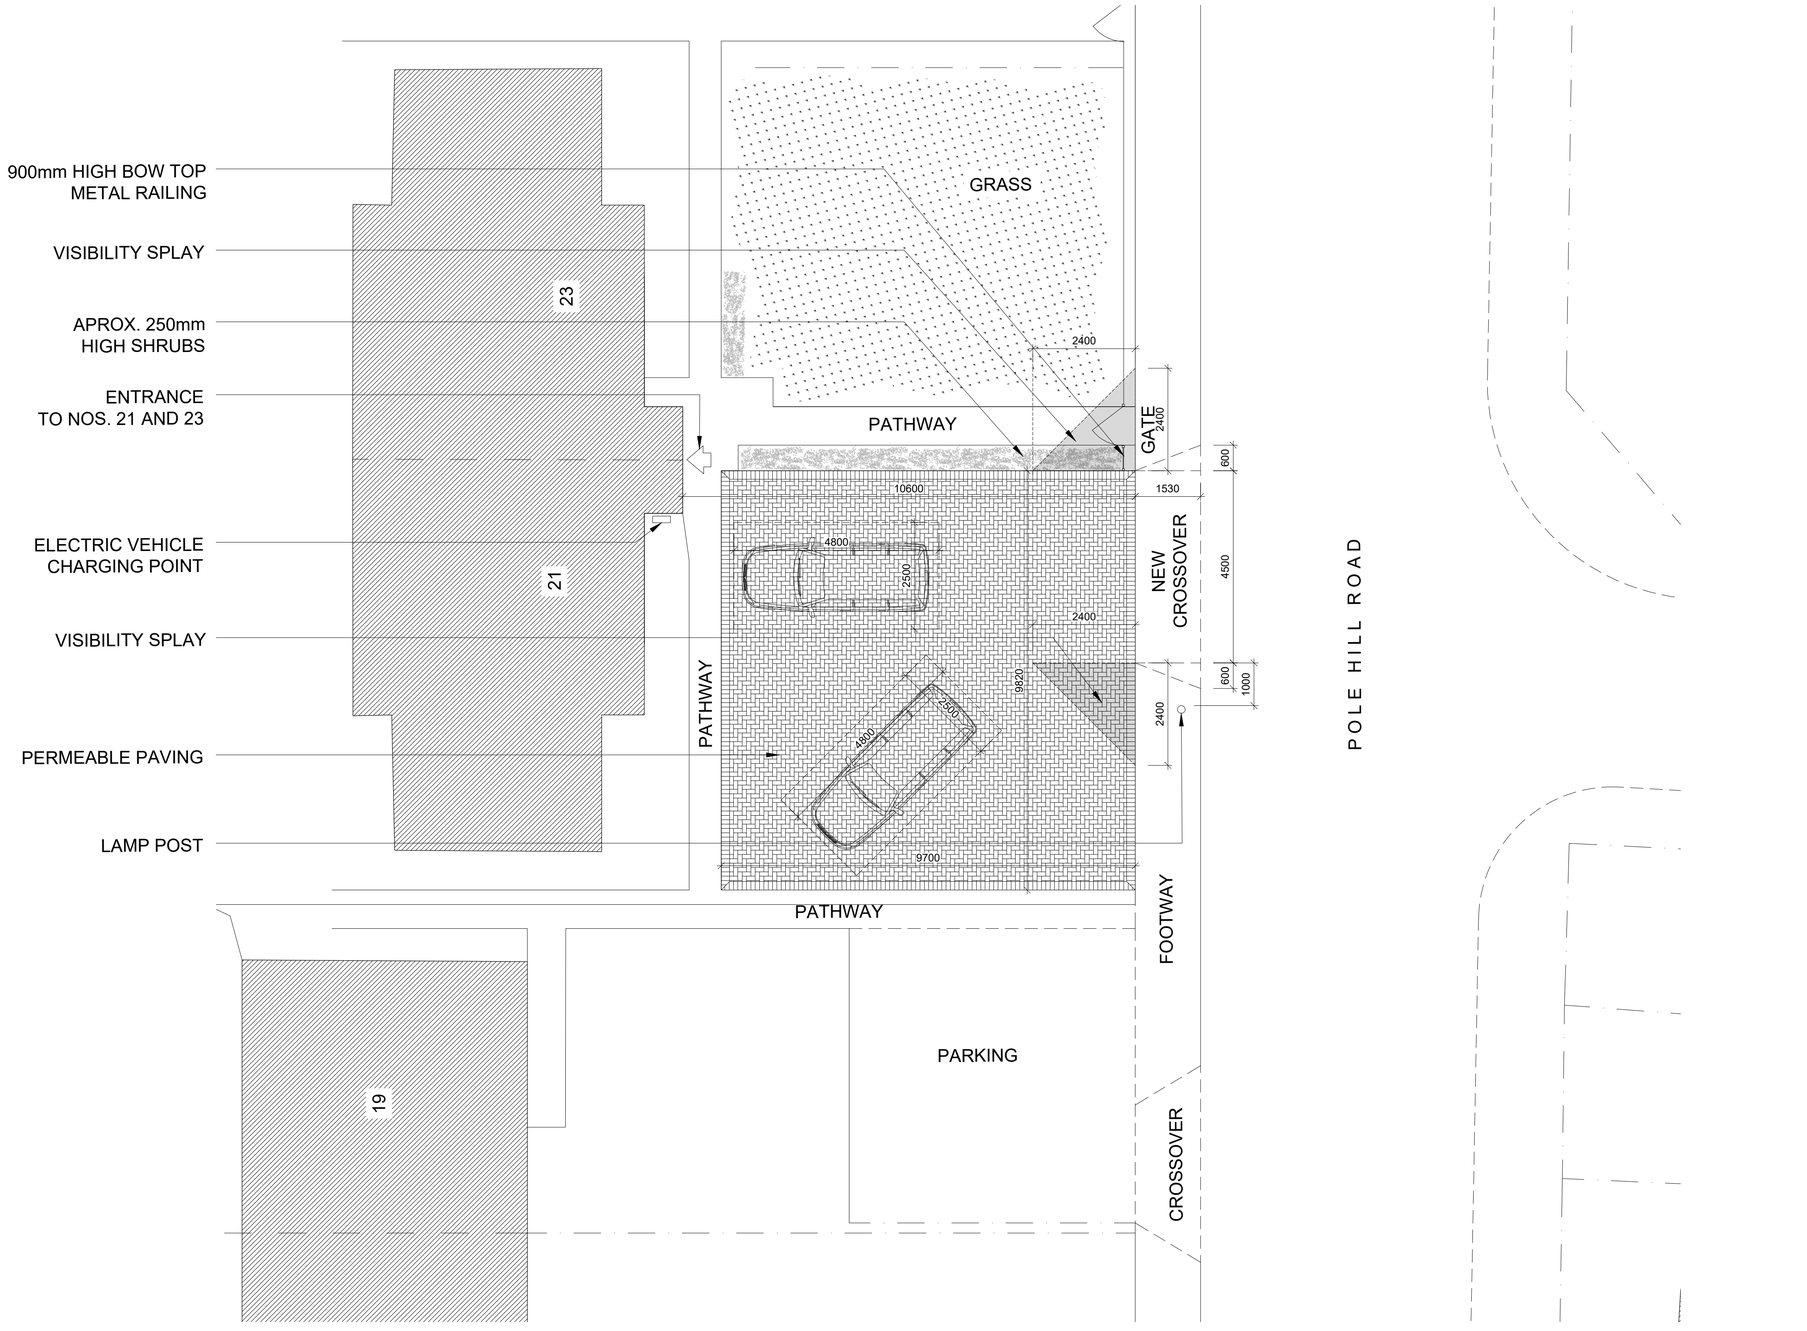


AMENDMENTS DATE REV.

COPYRIGHT RESERVED
ALL SCALED DIMENSIONS MUST BE VERIFIED ON SITE

JOB

21 POLE HILL ROAD
UXBRIDGE
UB10 0QA

CLIENT

DRAWING

PROPOSED PLAN

DALE VENN ARCHITECTS
Architects, Planners & Surveyors

HIGH HOUSE, HARLINGTON ROAD,
HILLINGDON, MIDDLESEX 01895-237345

SCALE 1:100 @ A2	DRAWING No.	REV.
DATE MAY '26	6040-4	
DRAWN LK		
CHECKED		