


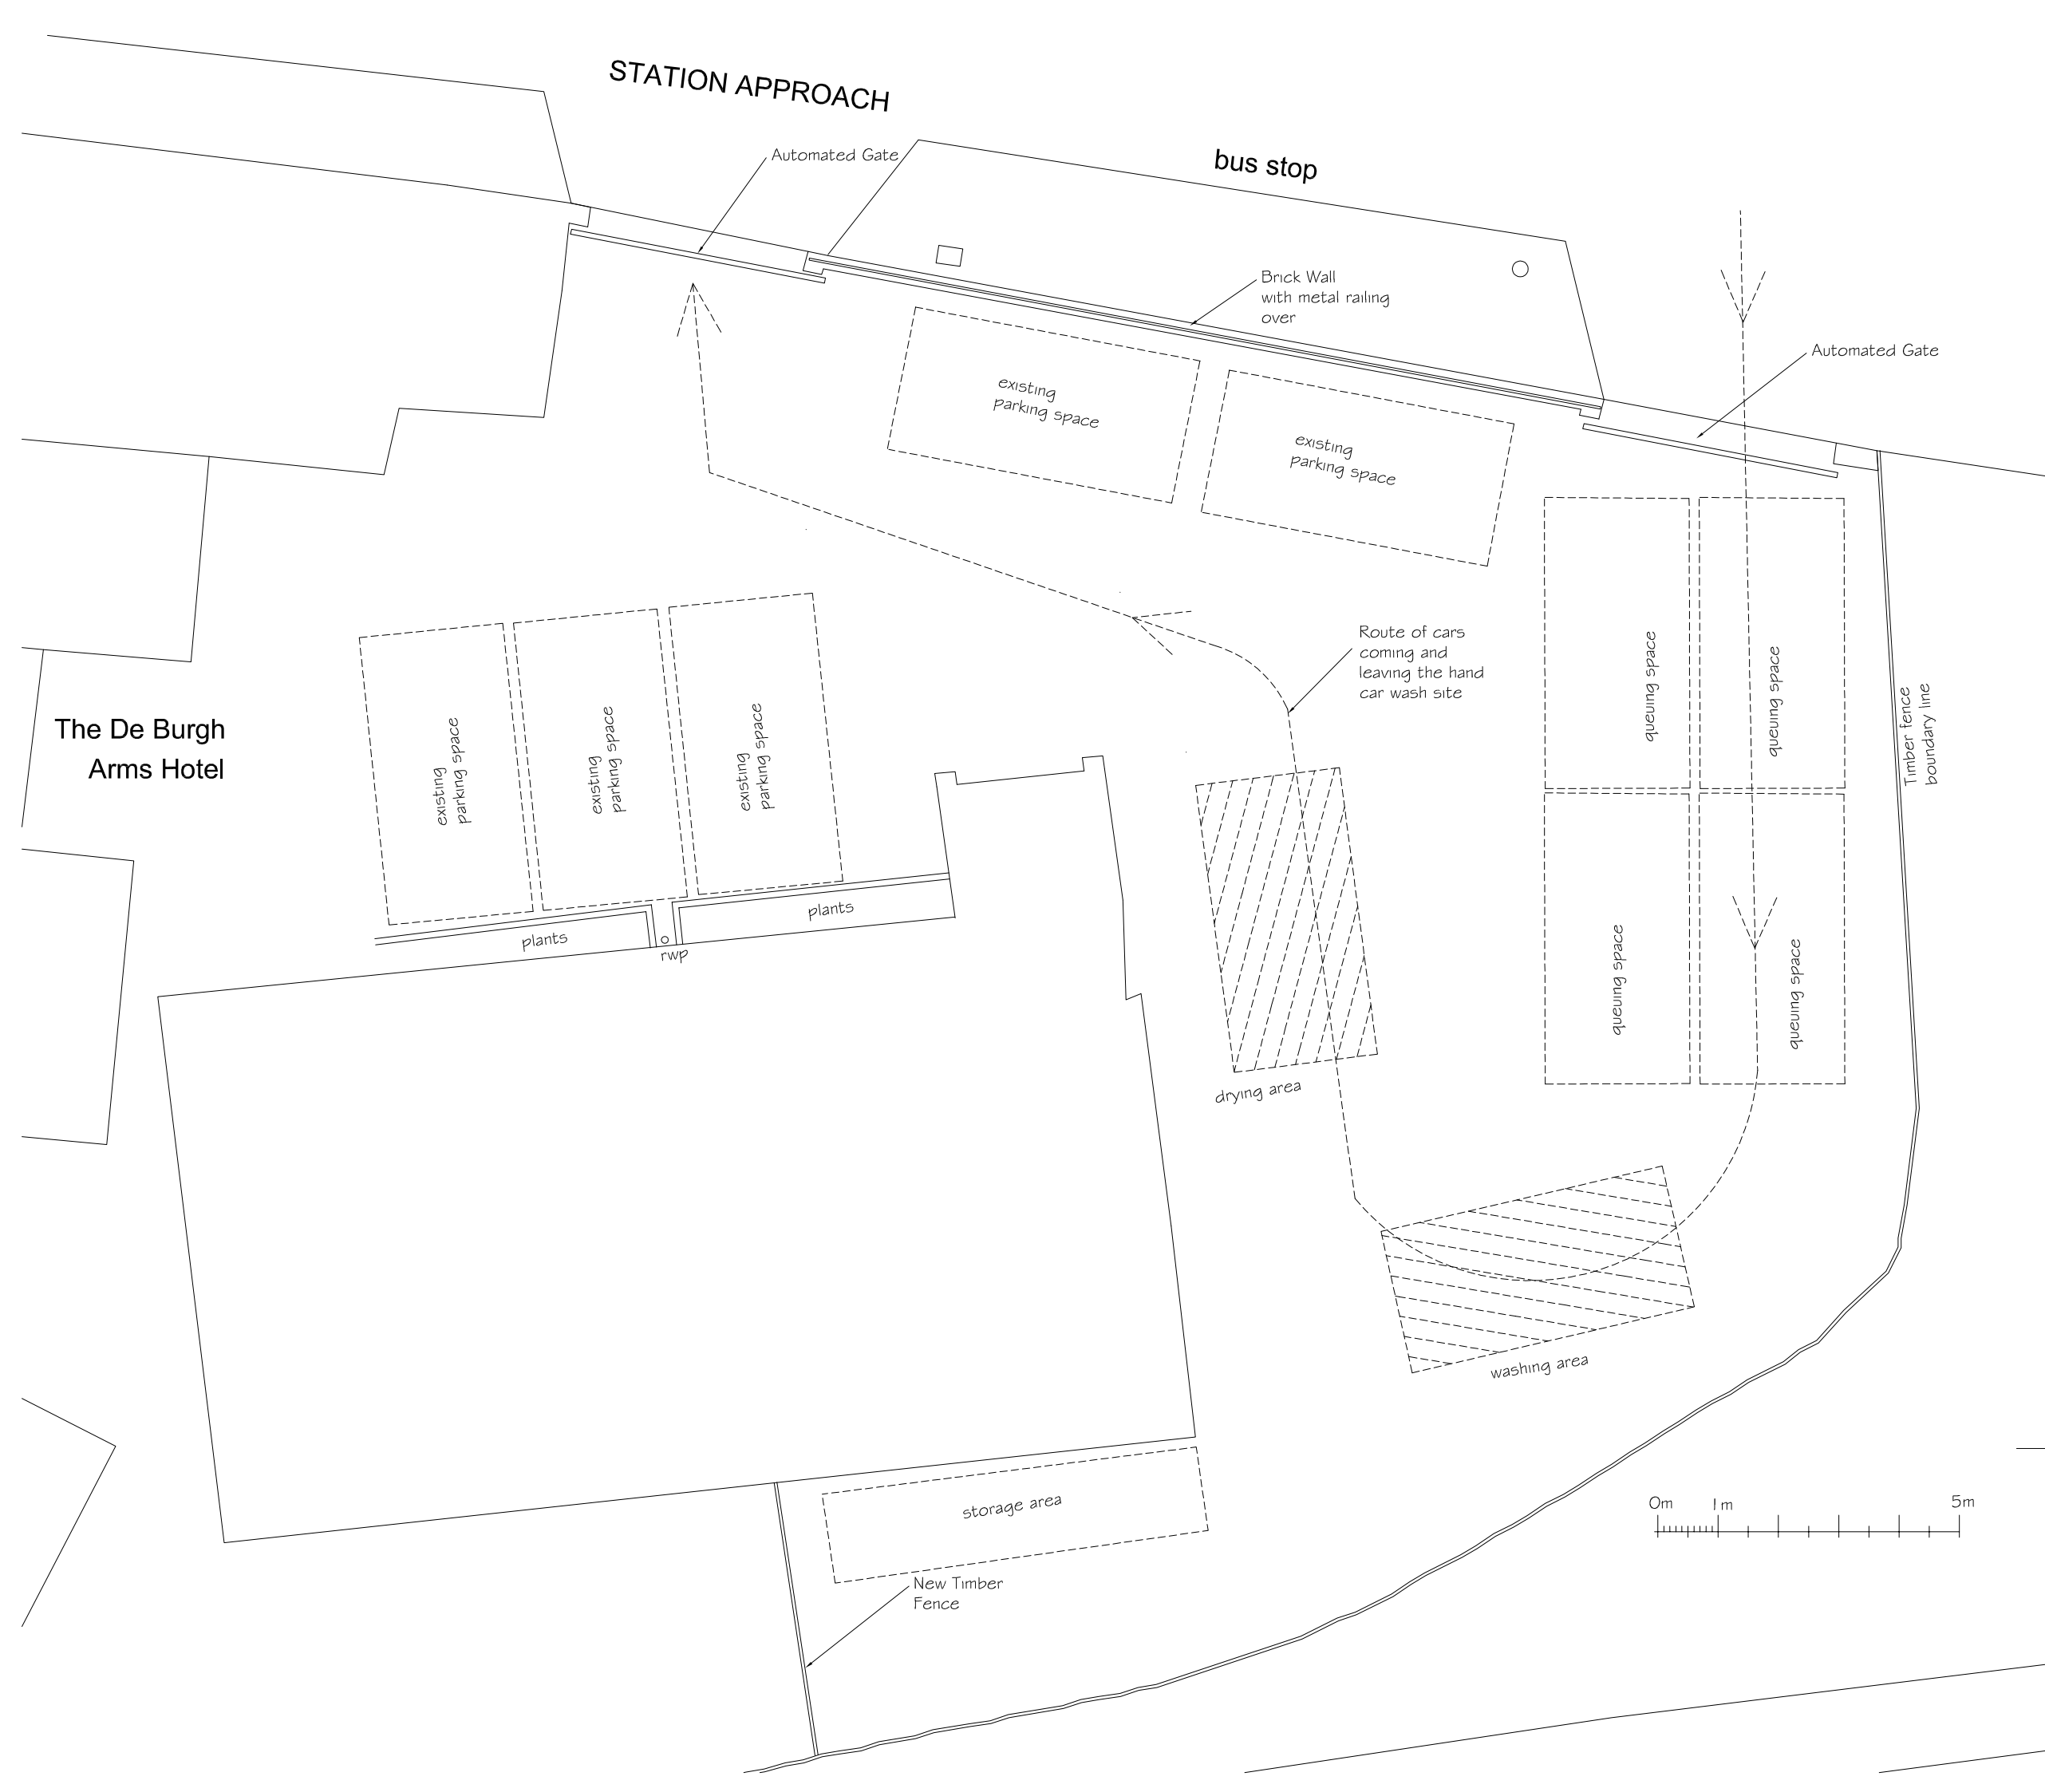

Revisions:		
Date:	Rev:	Revision description:

Address: De Burgh Arms
2 Station Approach, West Daryton, UB7 7DQ

Date: 05.03.2014

Scale: 1:100 @ A3

Dwg Name: PROPOSED HAND CAR WASH LAYOUT

DWG: CW-01