
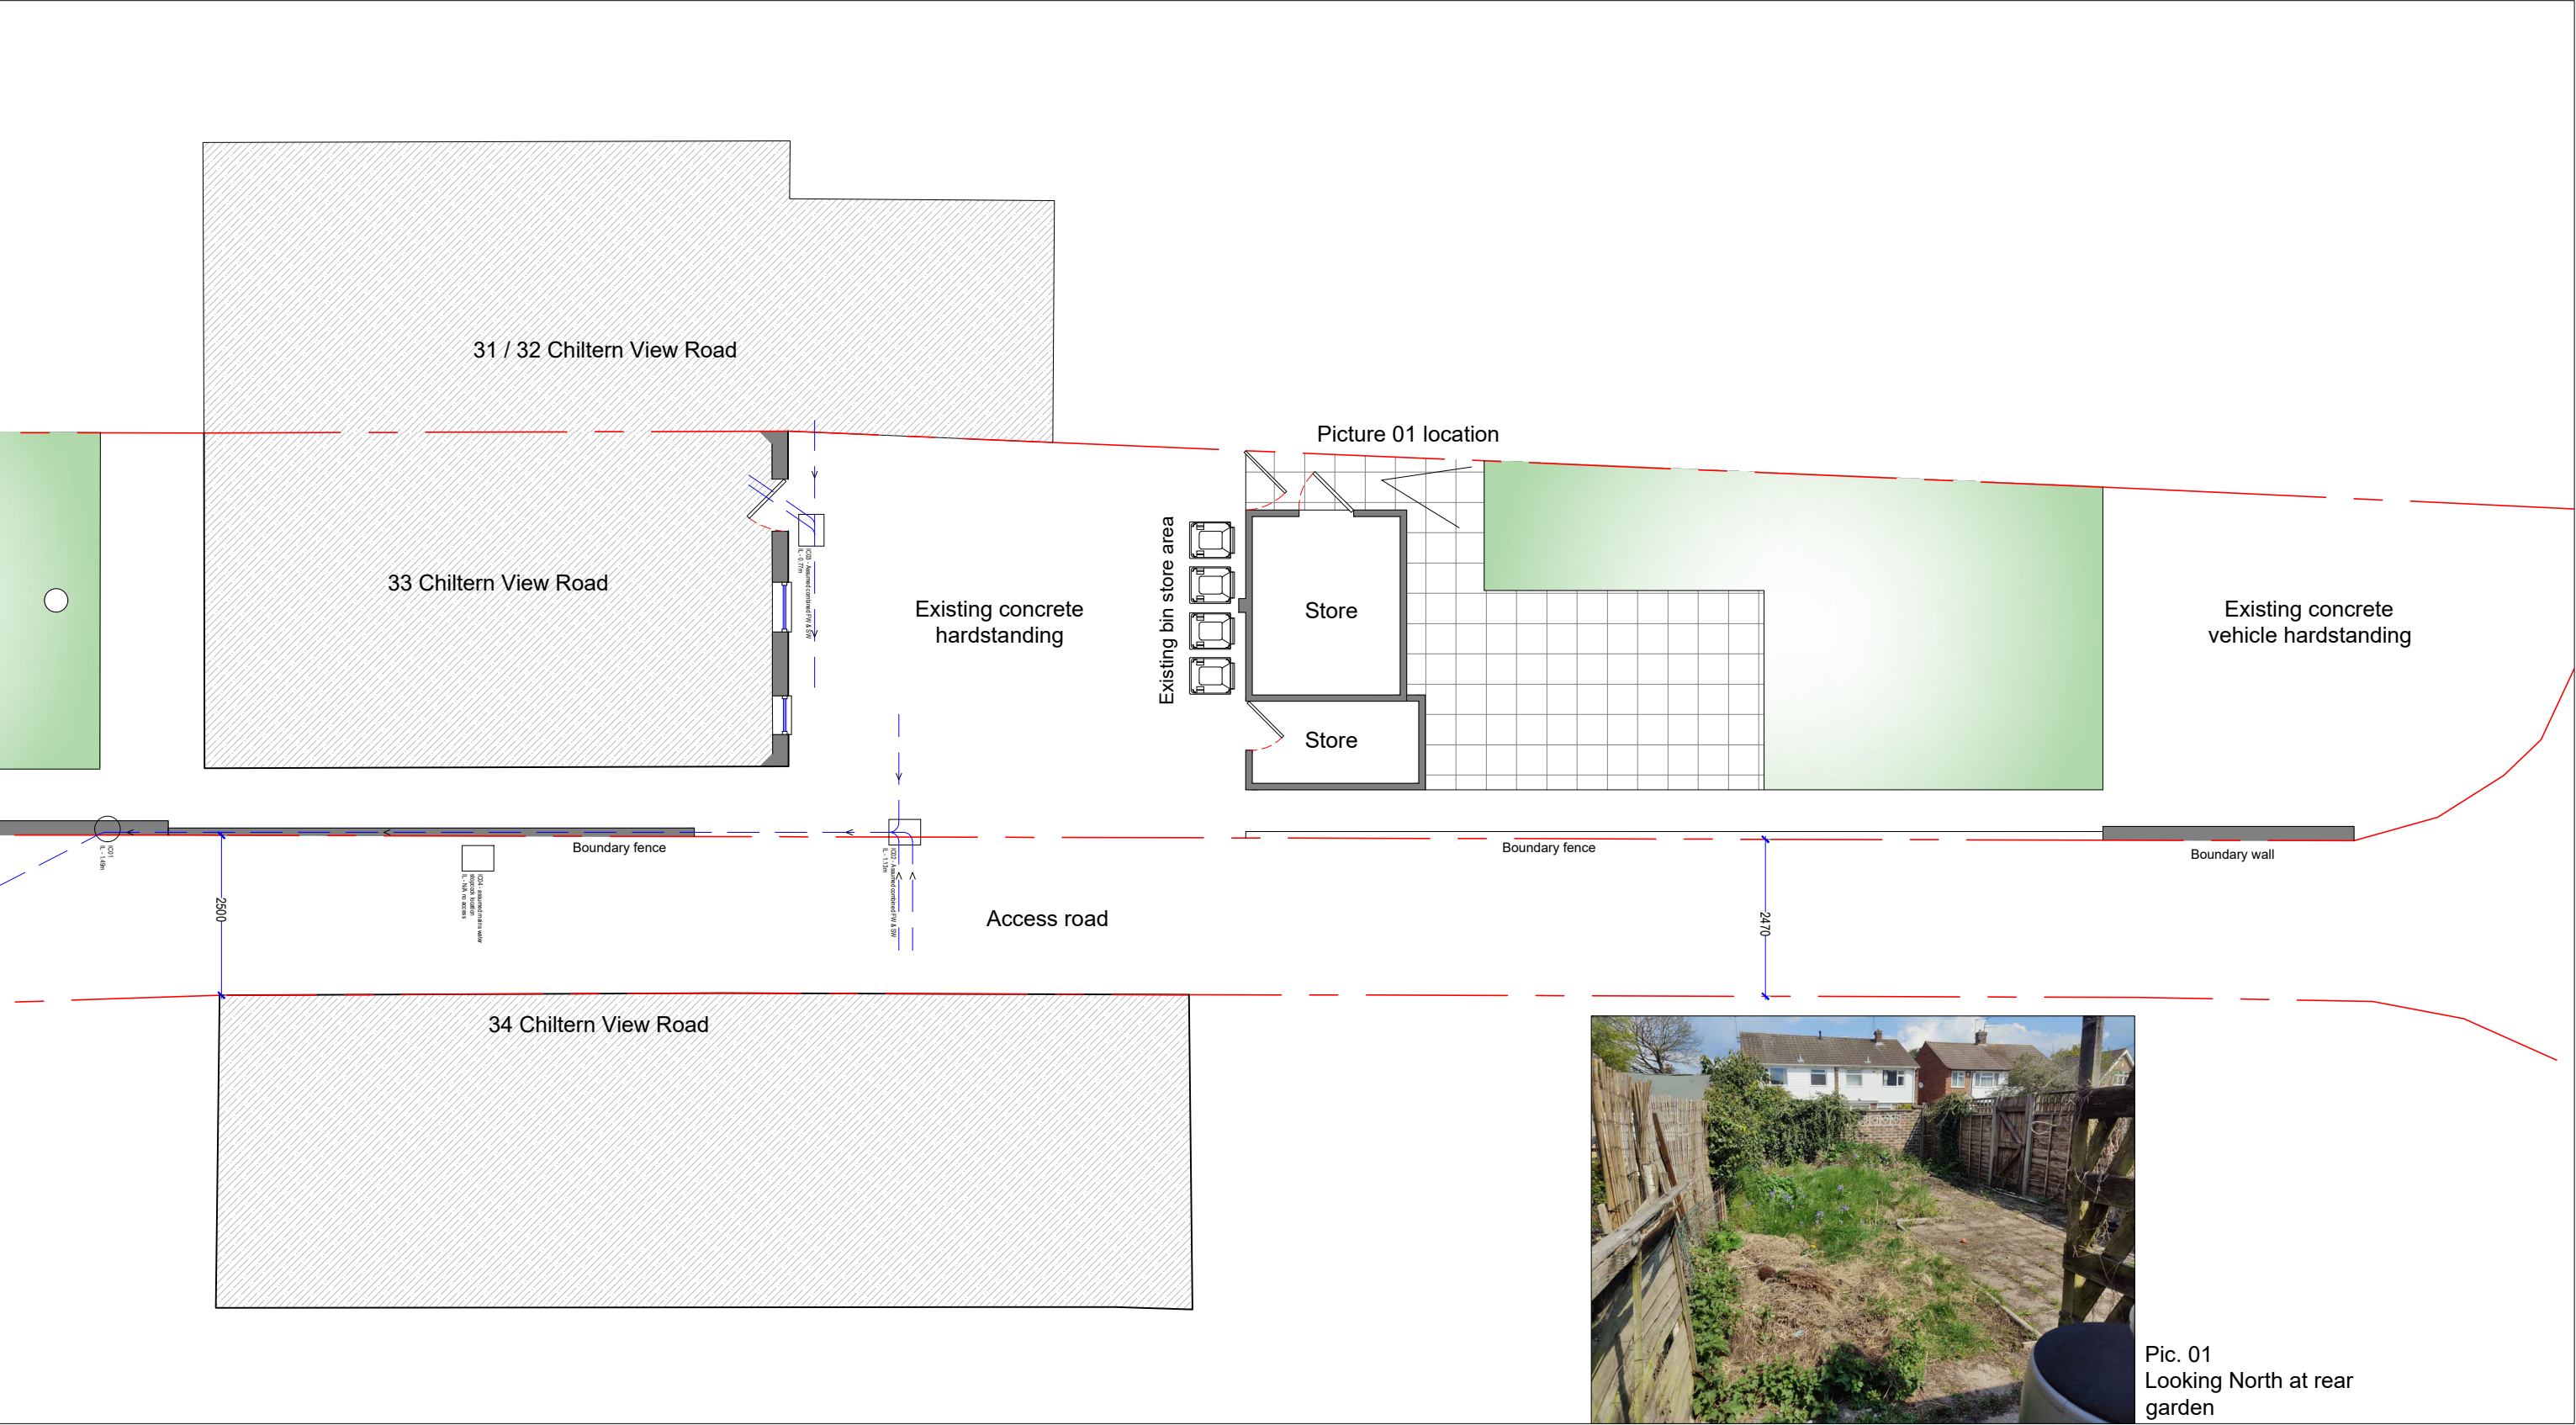


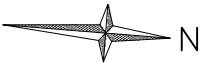

Project:	Dwg No:	122-03	Client:	Title:	Rev:	Date:	Amendments to:	Scale:	1:100
33 Chiltern View Road Uxbridge UB8 2PE			Mr Mullin	Existing General Layout				Format:	A3
					Date:	July 2021		Drawn by:	HB