


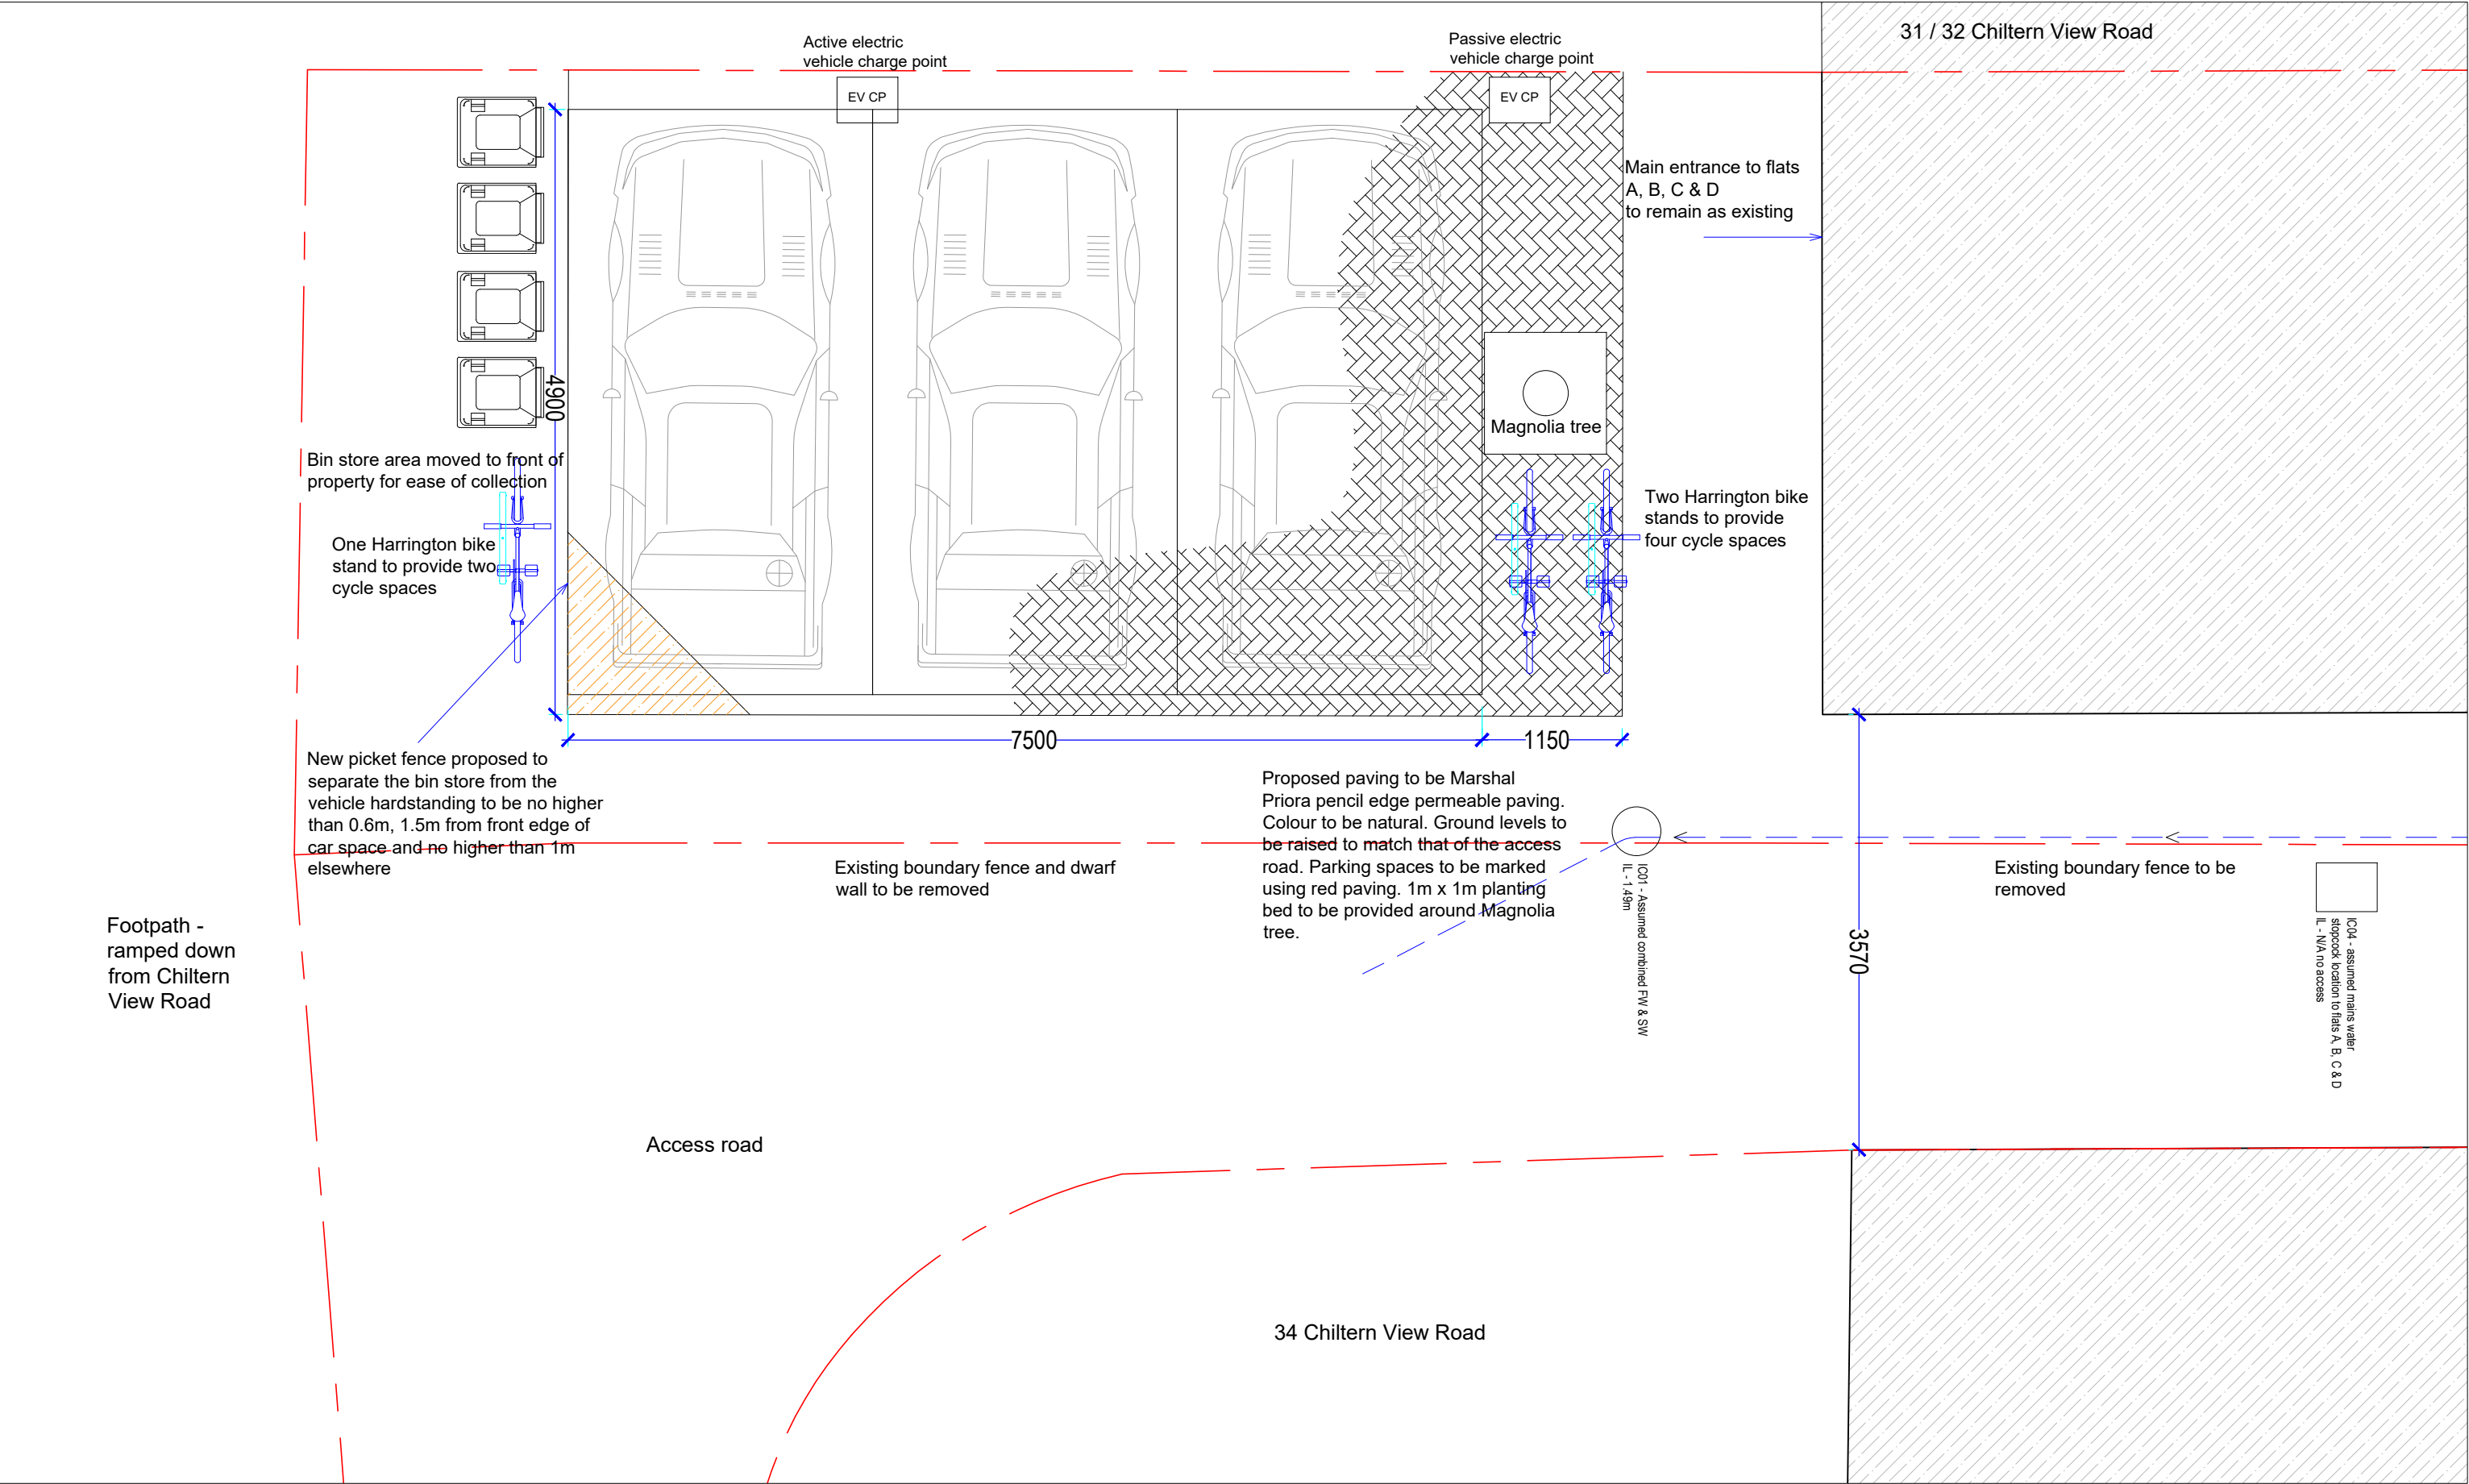

Project:	Dwg No:	122-05	Client:		Title:		Rev:	Date:	Amendments to:	Scale:	1:50
33 Chiltern View Road			Mr Mullin		Proposed Vehicle Hardstanding					Format:	A3
Uxbridge							Date:	July 2021		Drawn by:	HB
UB8 2PE											

