


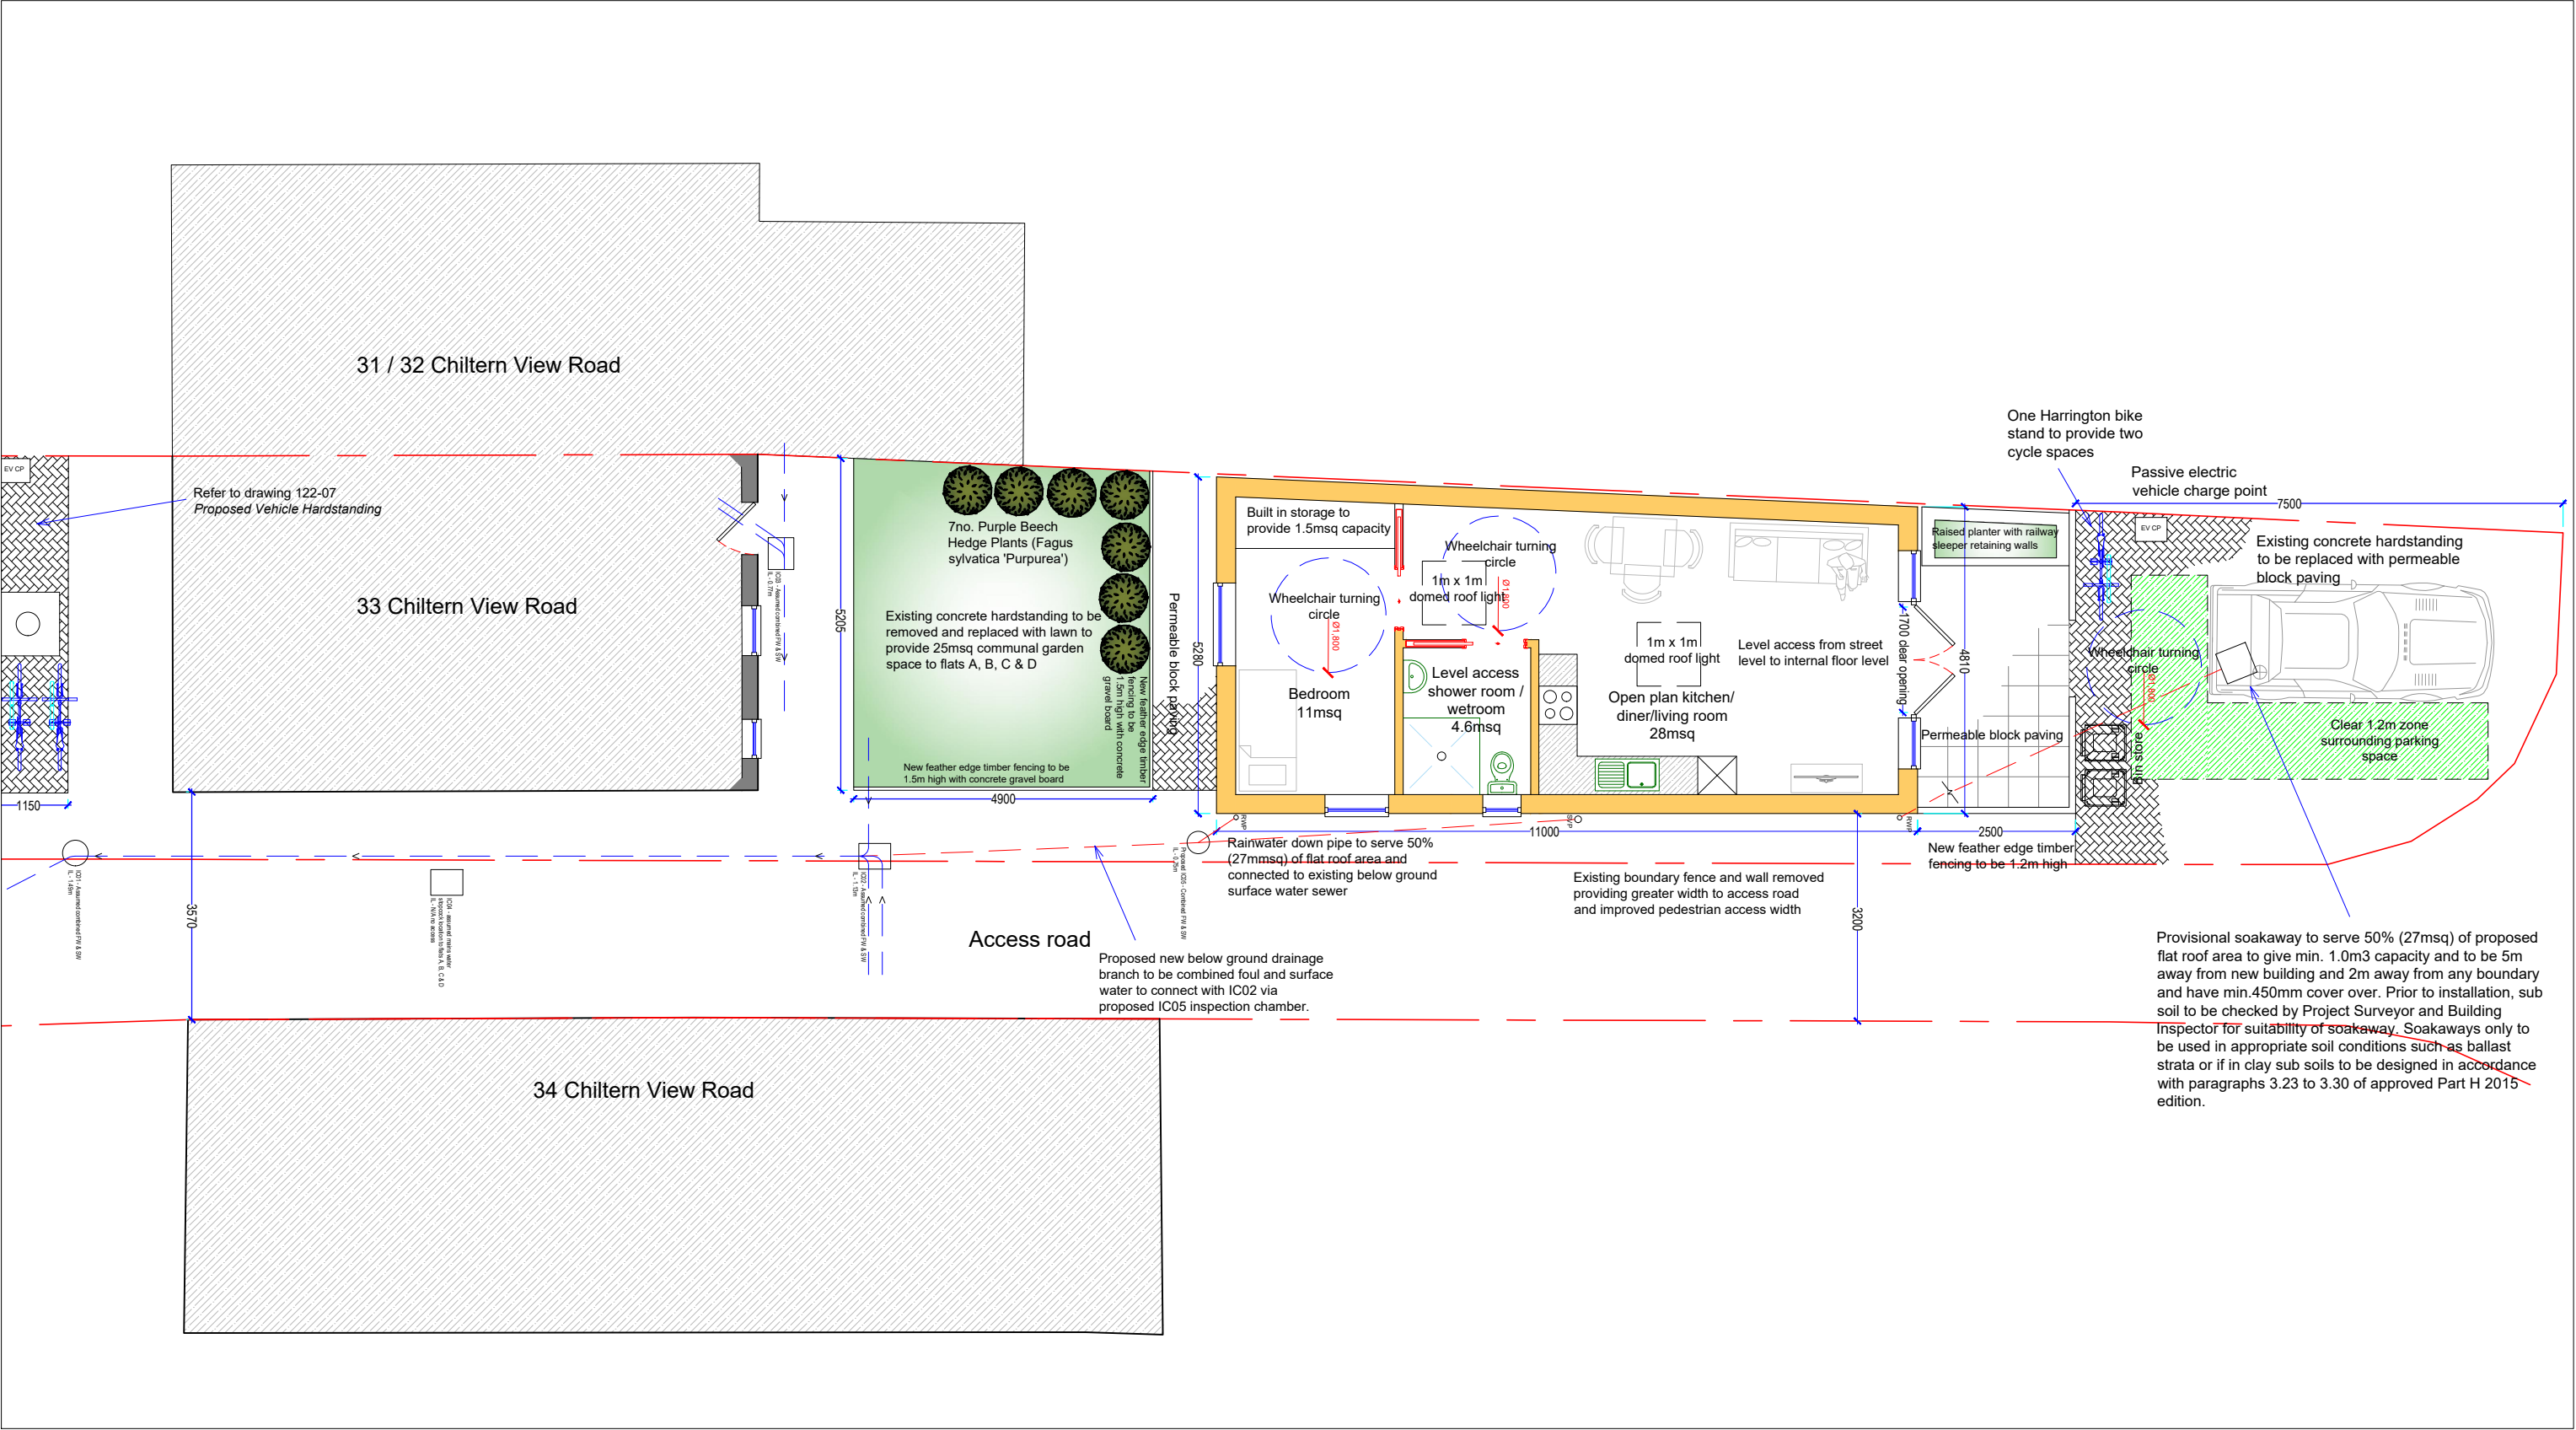

Project:	Dwg No:	122-06	Client:	Title:	Rev:	Date:	Amendments to:	Scale:	1:100
33 Chiltern View Road	Uxbridge	UB8 2PE	Mr Mullin	Proposed General Layout				Format:	A3
					Date:	July 2021		Drawn by:	HB