


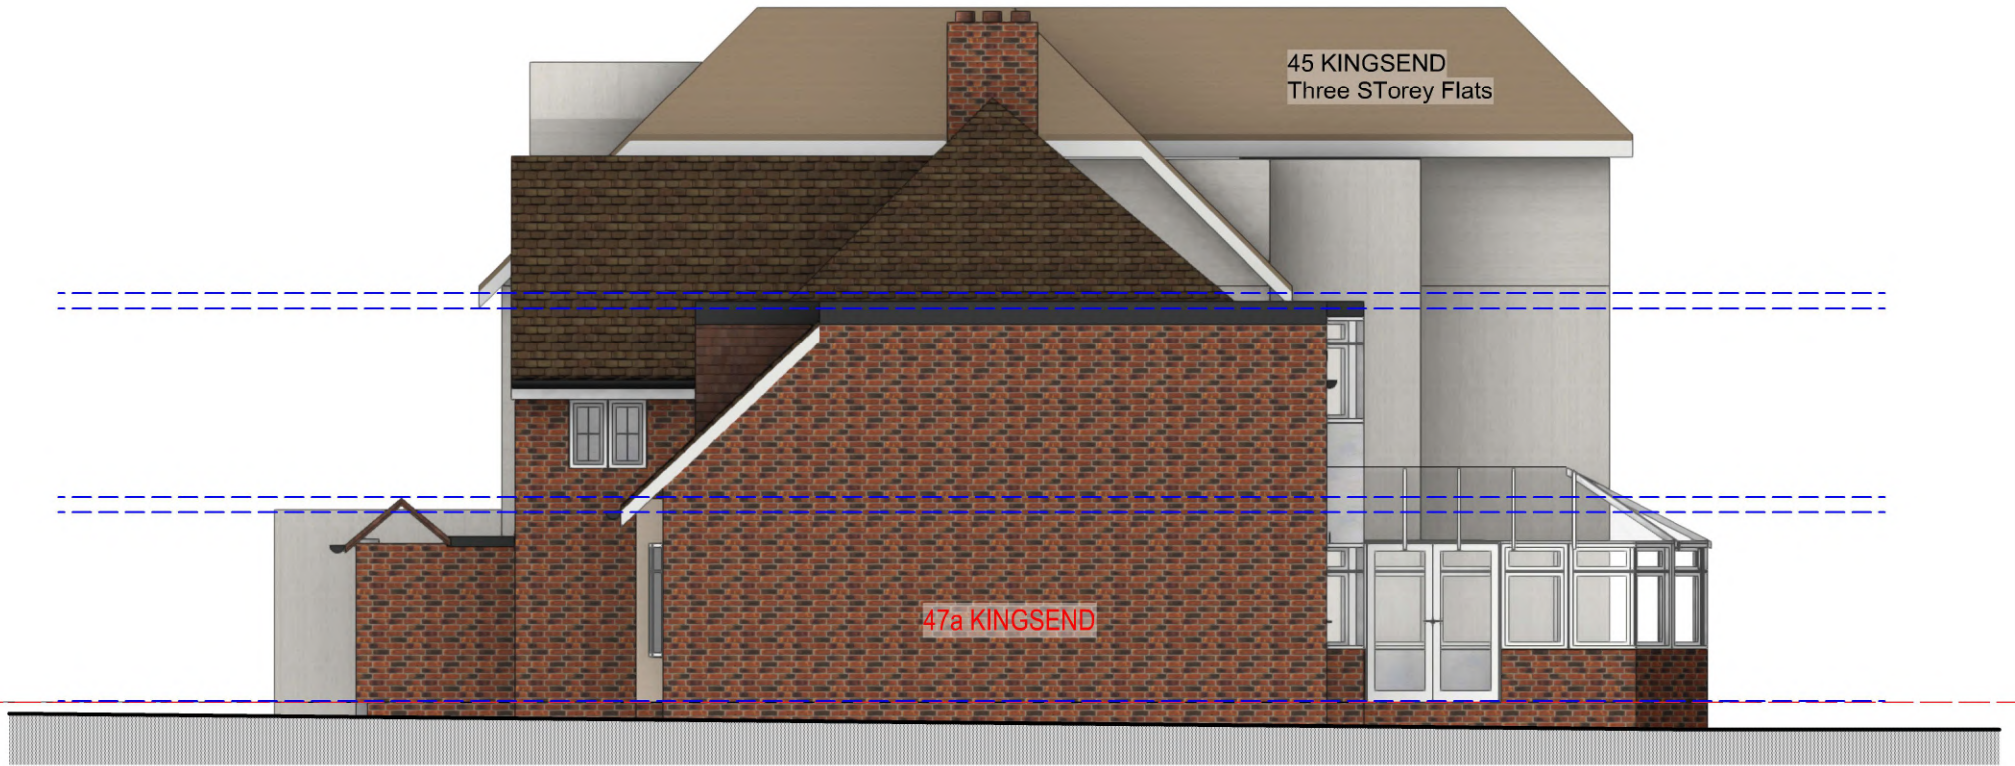

2 01 EXG ELEV SIDE
Scale: 1:100

Materials

Roof - Dark brown roof tiles
Walls - Facing brickwork

Windows - White UPVc
Doors - White UPVc
RWP & Gutters - Black UPVc



1 02 EXG ELEV SIDE
Scale: 1:100


REV B - 29/09/25
- 47A annexe added
Date updated

REV A - 15/05/25
- 47A annexe added

EXISTING



tel : 0796 222 3141
email : sandeep@sskarchitects.co.uk

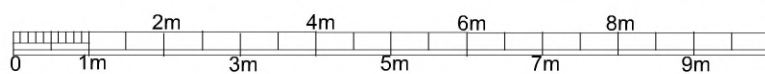

scale - 1 : 100 @ A3

Purpose - Householder planning application

All dimensions to be checked on site. All omissions & discrepancies to be reported to the designer.	PROJECT: 47 Kingsend, Ruislip, HA4 7DD	DATE: 30/03/2025
© SSK architects owns the copyright of this drawing which must not be reproduced in whole or part without the written permission.	DWG NO: EXG ELEV	REVISION: B
	08	