


- New internal walls
- New external walls
- Walls to be demolished
- New doors/windows
- Proposed work shaded

JULIET BALCONY - Balcony glass to be 21.5mm laminated toughened Railing to be min 1.1 meter high from SILL
Strength - handrail/glass pressure must be able to take 1.5kN/m and to meet BS 6180:2011 and be tested for impact loading in accordance with BS 6206 and BS EN 12600.
"Frameless Juliette system, Code: FBAL 100 R from Balconette" or similar

45 KINGSEND
Three Storey Flats

49 KINGSEND

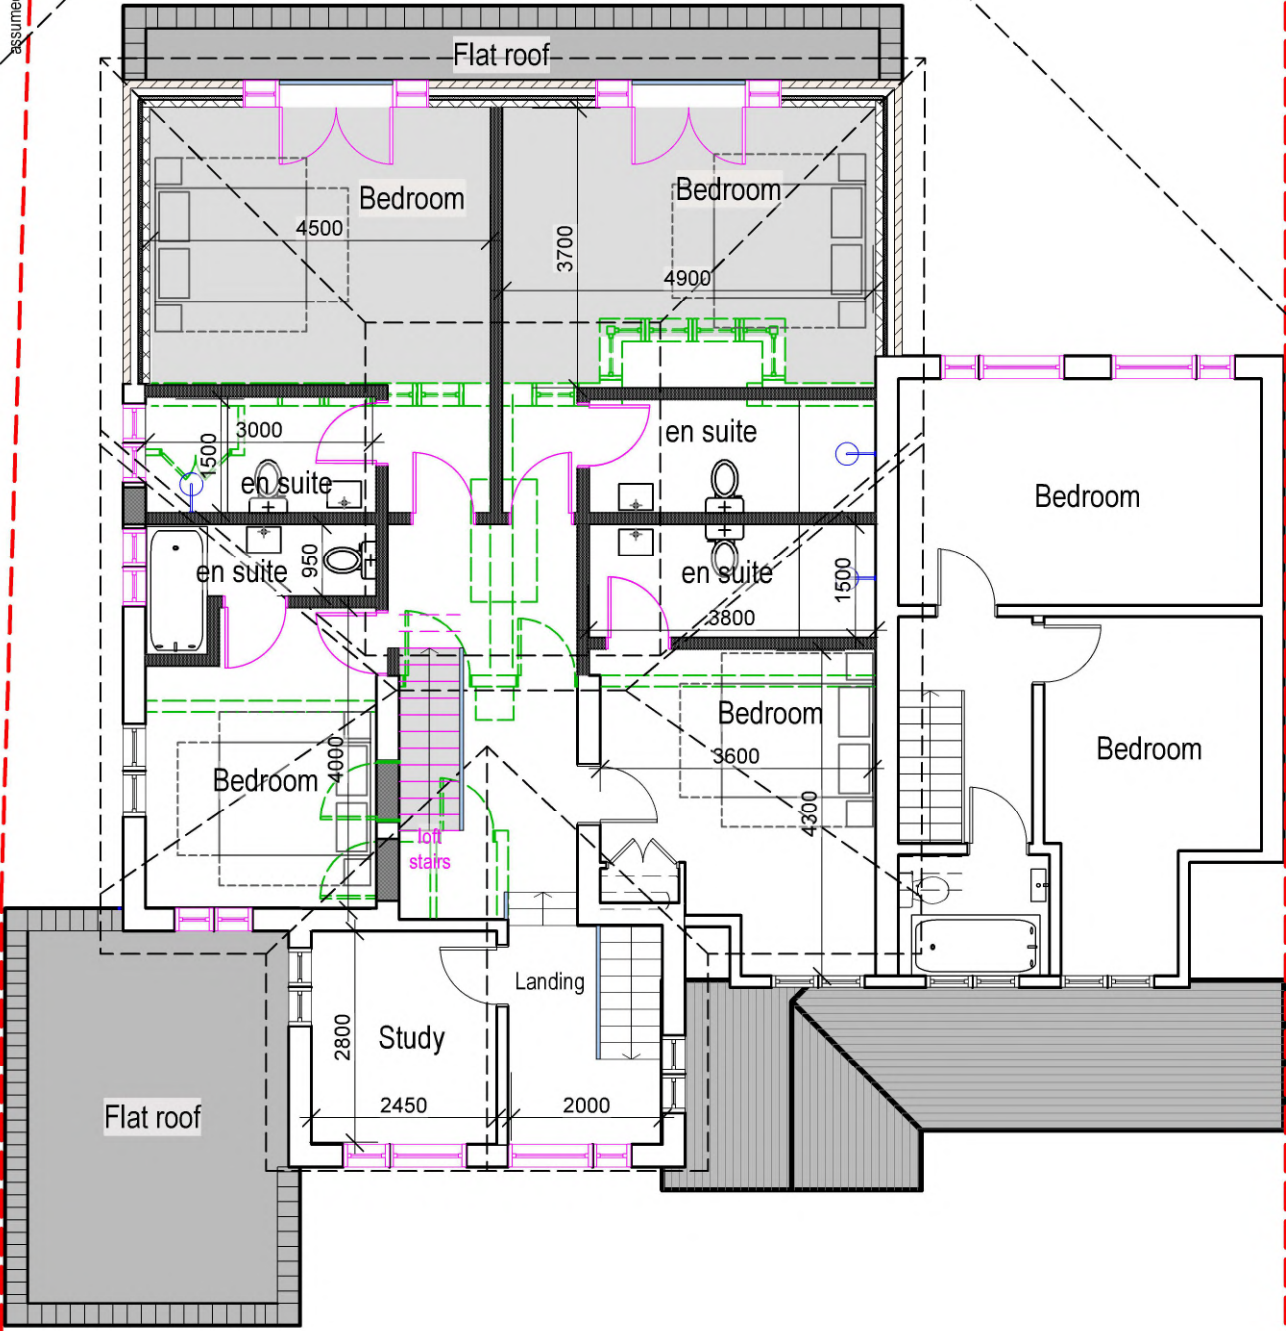


APPROXIMATE DIMENSIONS
Not to be used for construction.
Specialist companies to take their own
dimensions for their use.

13

PROP FIRST FLOOR
Scale: 1:100




tel : 0796 222 3141
email : sandeep@sskarchitects.co.uk

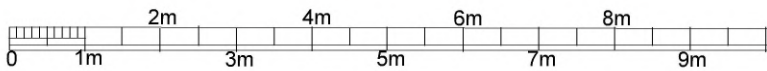

scale - 1 : 100 @ A3

Purpose - Householder planning application

All dimensions to be checked on site. All omissions & discrepancies to be reported to the designer. © SSK architects owns the copyright of this drawing which must not be reproduced in whole or part without the written permission.	PROJECT: 47 Kingsend, Ruislip, HA4 7DD	DATE: 30/03/2025
	DWG NO: PROP FF	REVISION: 13

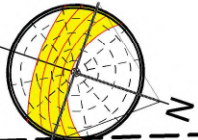

PROPOSED