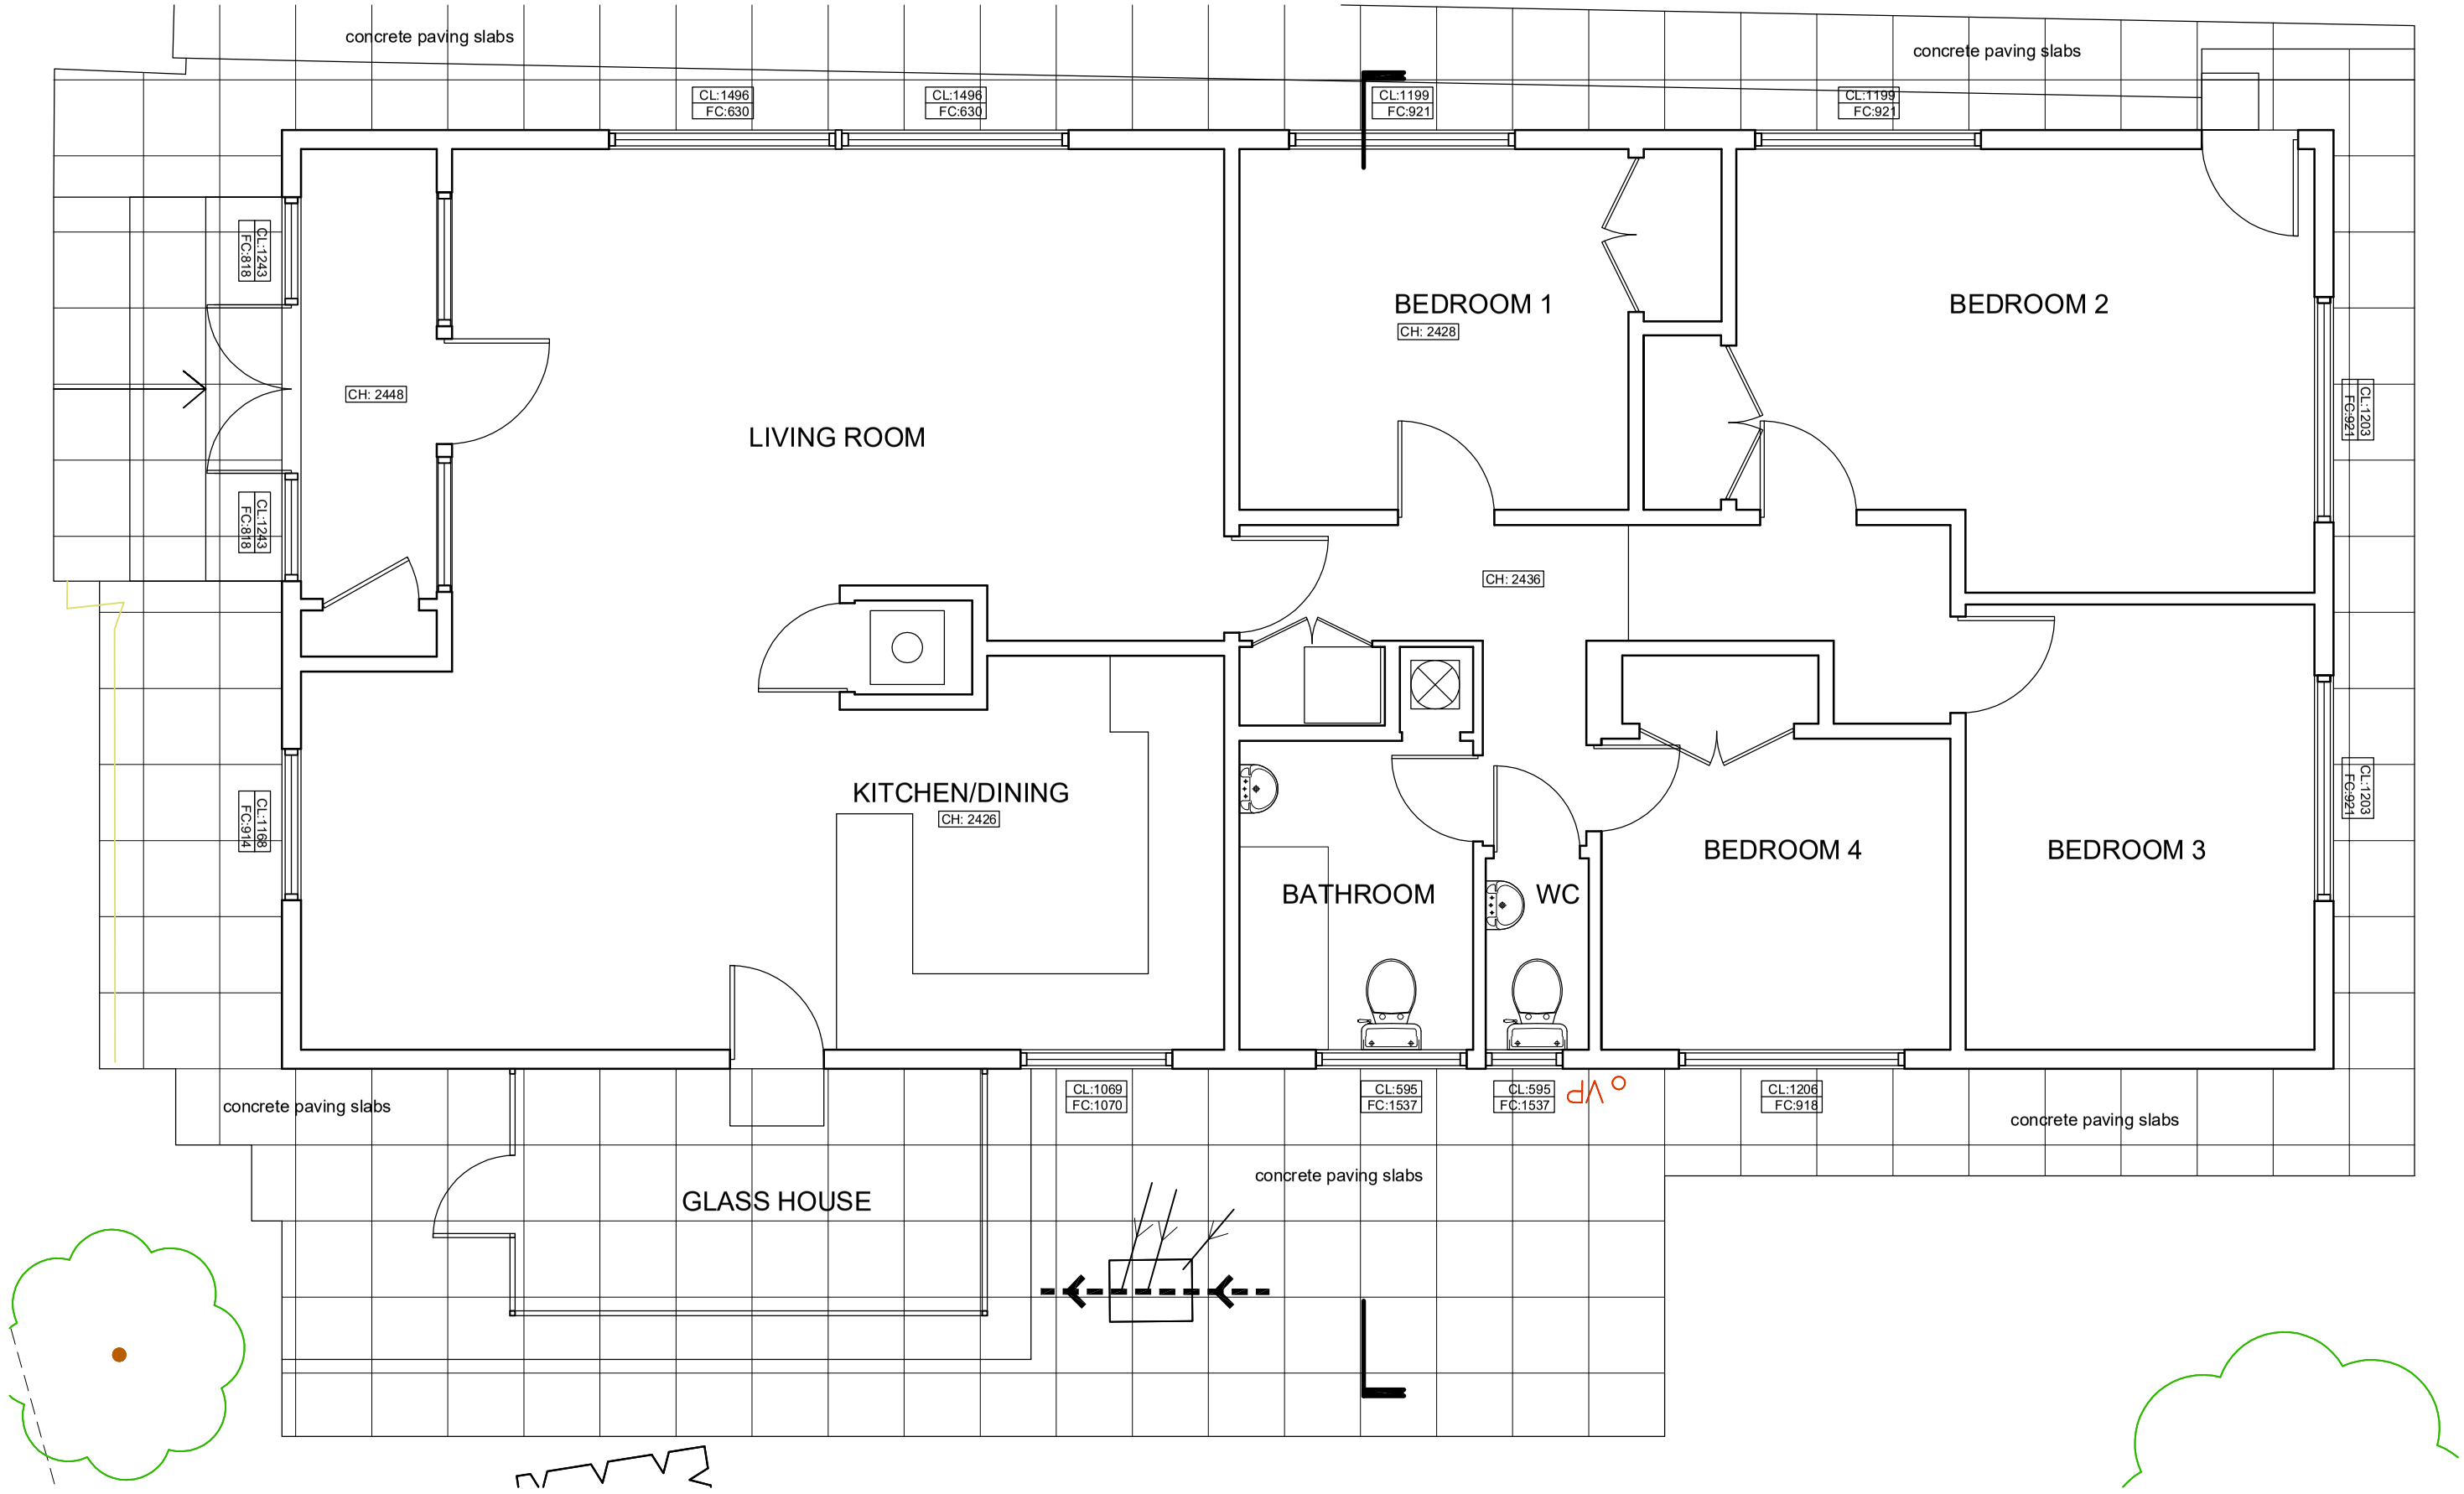

PROJECT: 23A FRAYS AVENUE, WEST DRAYTON UB7 7AF

DRAWING TITLE:

Existing ground floor plan

SCALE: 1:50@A3 DRAWING NUMBER: E-01A

0 1 2 3 4 5m

Issued for COMMENT 24.07.21
Issued for PLANNING 18.10.21
Revision A issued for COMMENT 10.08.22
Revision A issued for PLANNING 20.10.22

studio seventi
ARCHITECTURE LTD
www.studioseventi.co.uk

176 Brookehowse Road
London SE6 3TP

m:07985 507253
e:g.egbo@studioseventi.co.uk