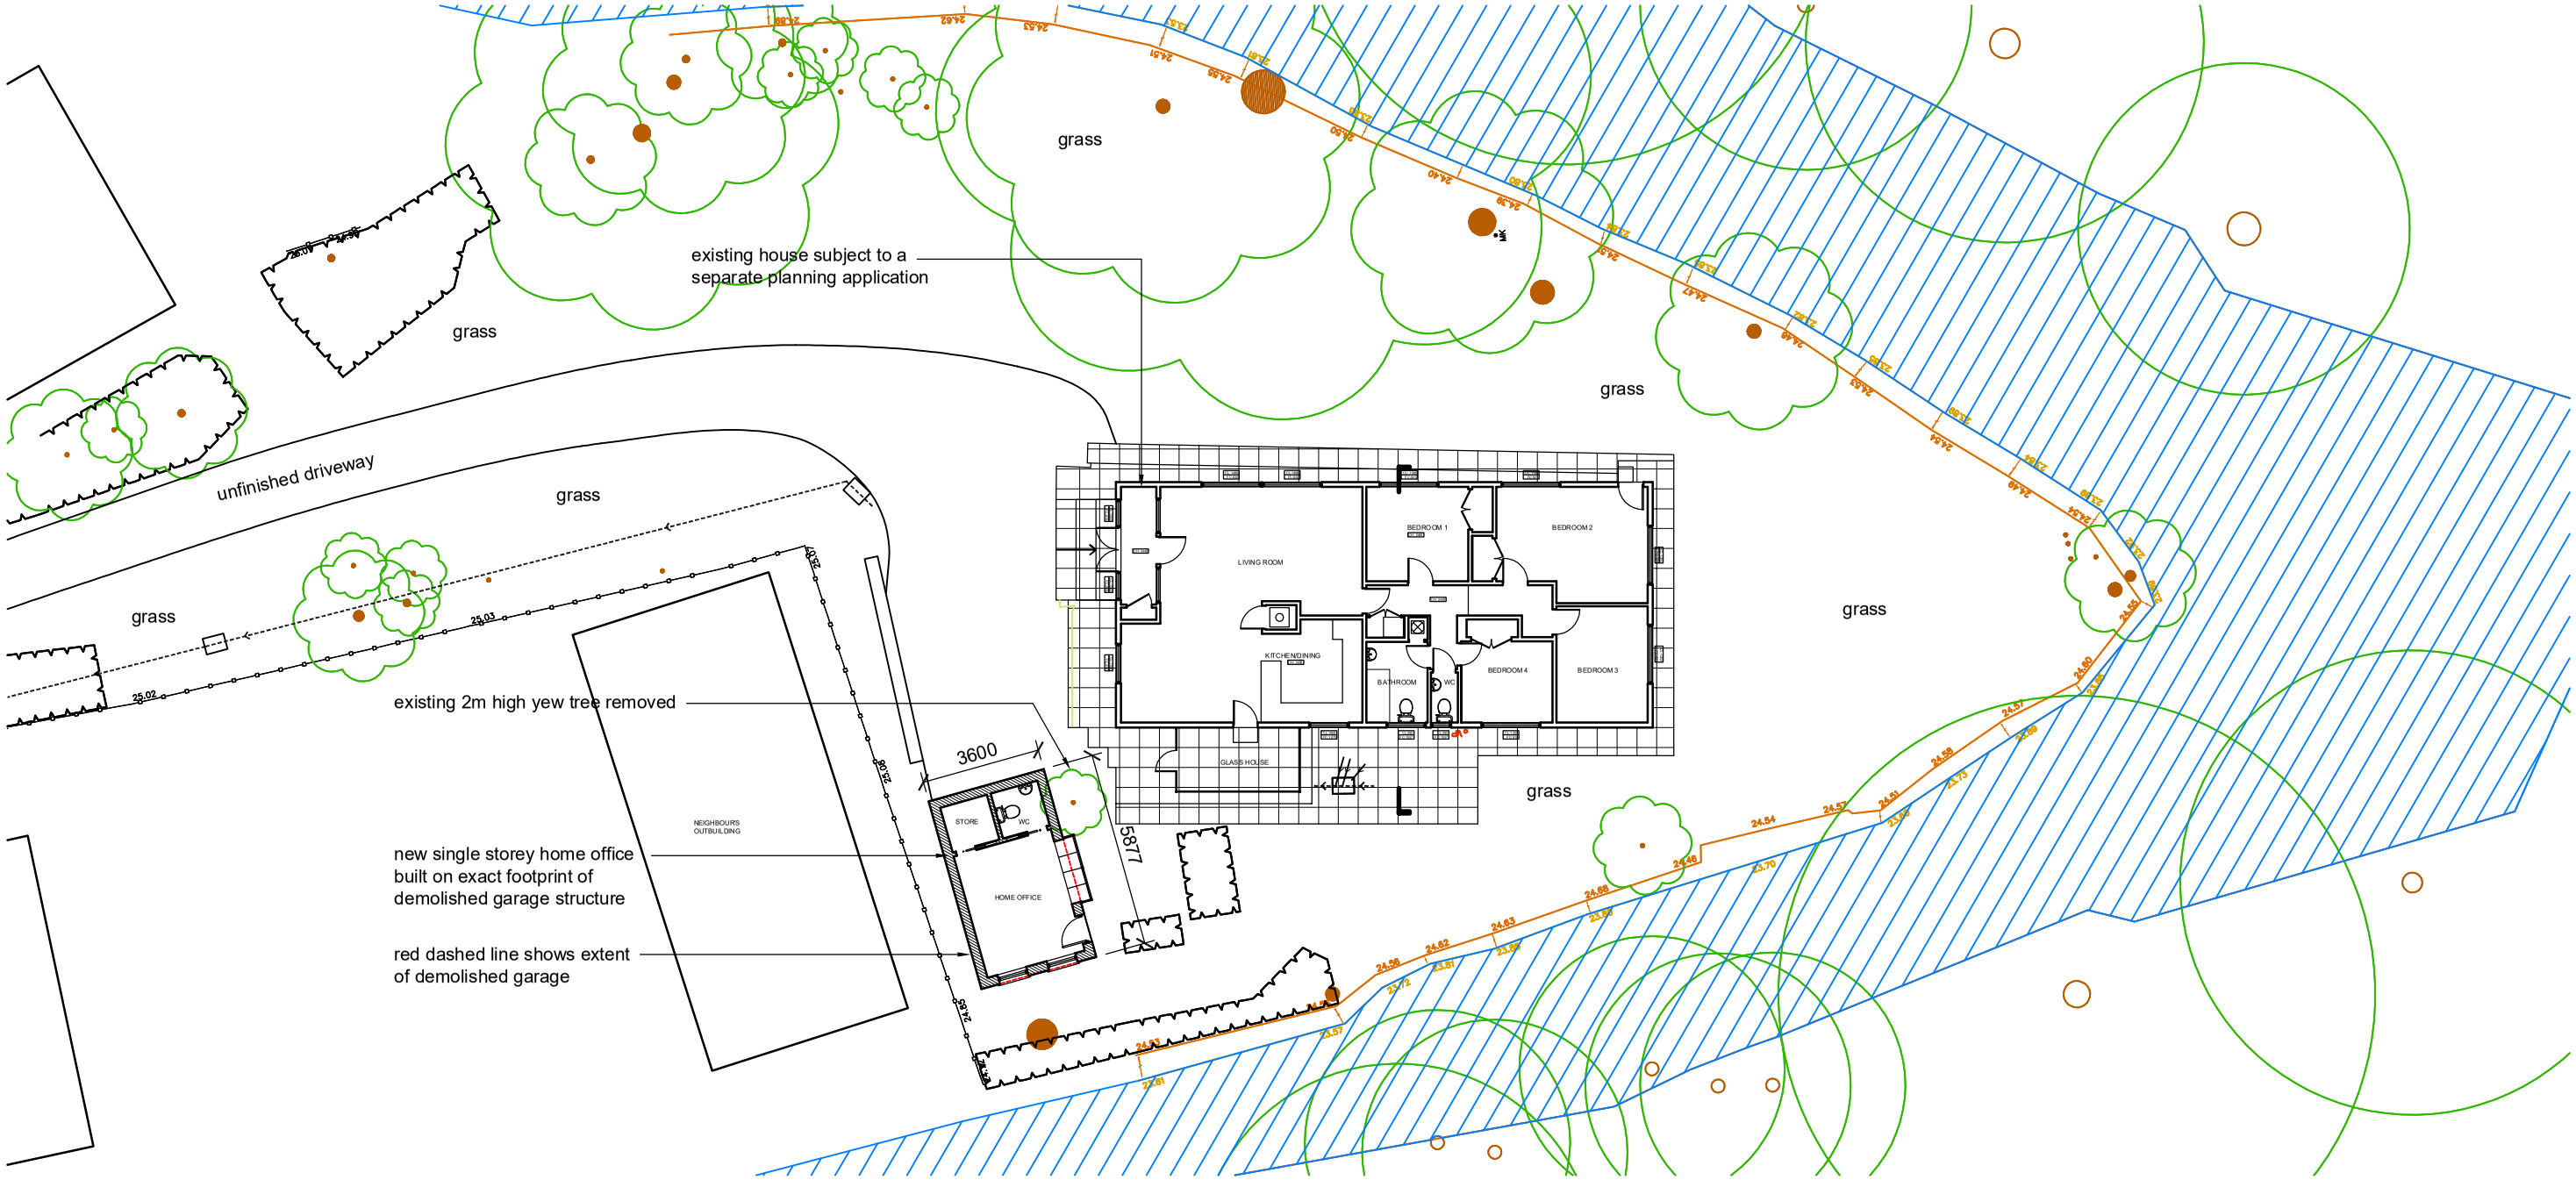

PROJECT: 23A FRAYS AVENUE, WEST DRAYTON UB7 7AF

DRAWING TITLE:

Proposed home office block plan

SCALE: 1:200@A3 DRAWING NUMBER: P-14A

0 1 5 10 15 20m

Issued for PLANNING 22.11.22
Revision A issued for COMMENT 14.12.22

studio seventi
ARCHITECTURE LTD
www.studioseventi.co.uk

176 Brookehowse Road
London SE6 3TP

m:07985 507253
e:g.egbo@studioseventi.co.uk