


Rev.	Amendments
A	Roof light & crossover dimensions added, garage roof amended 07/10/15
B	Roof plan changed 07/01/16

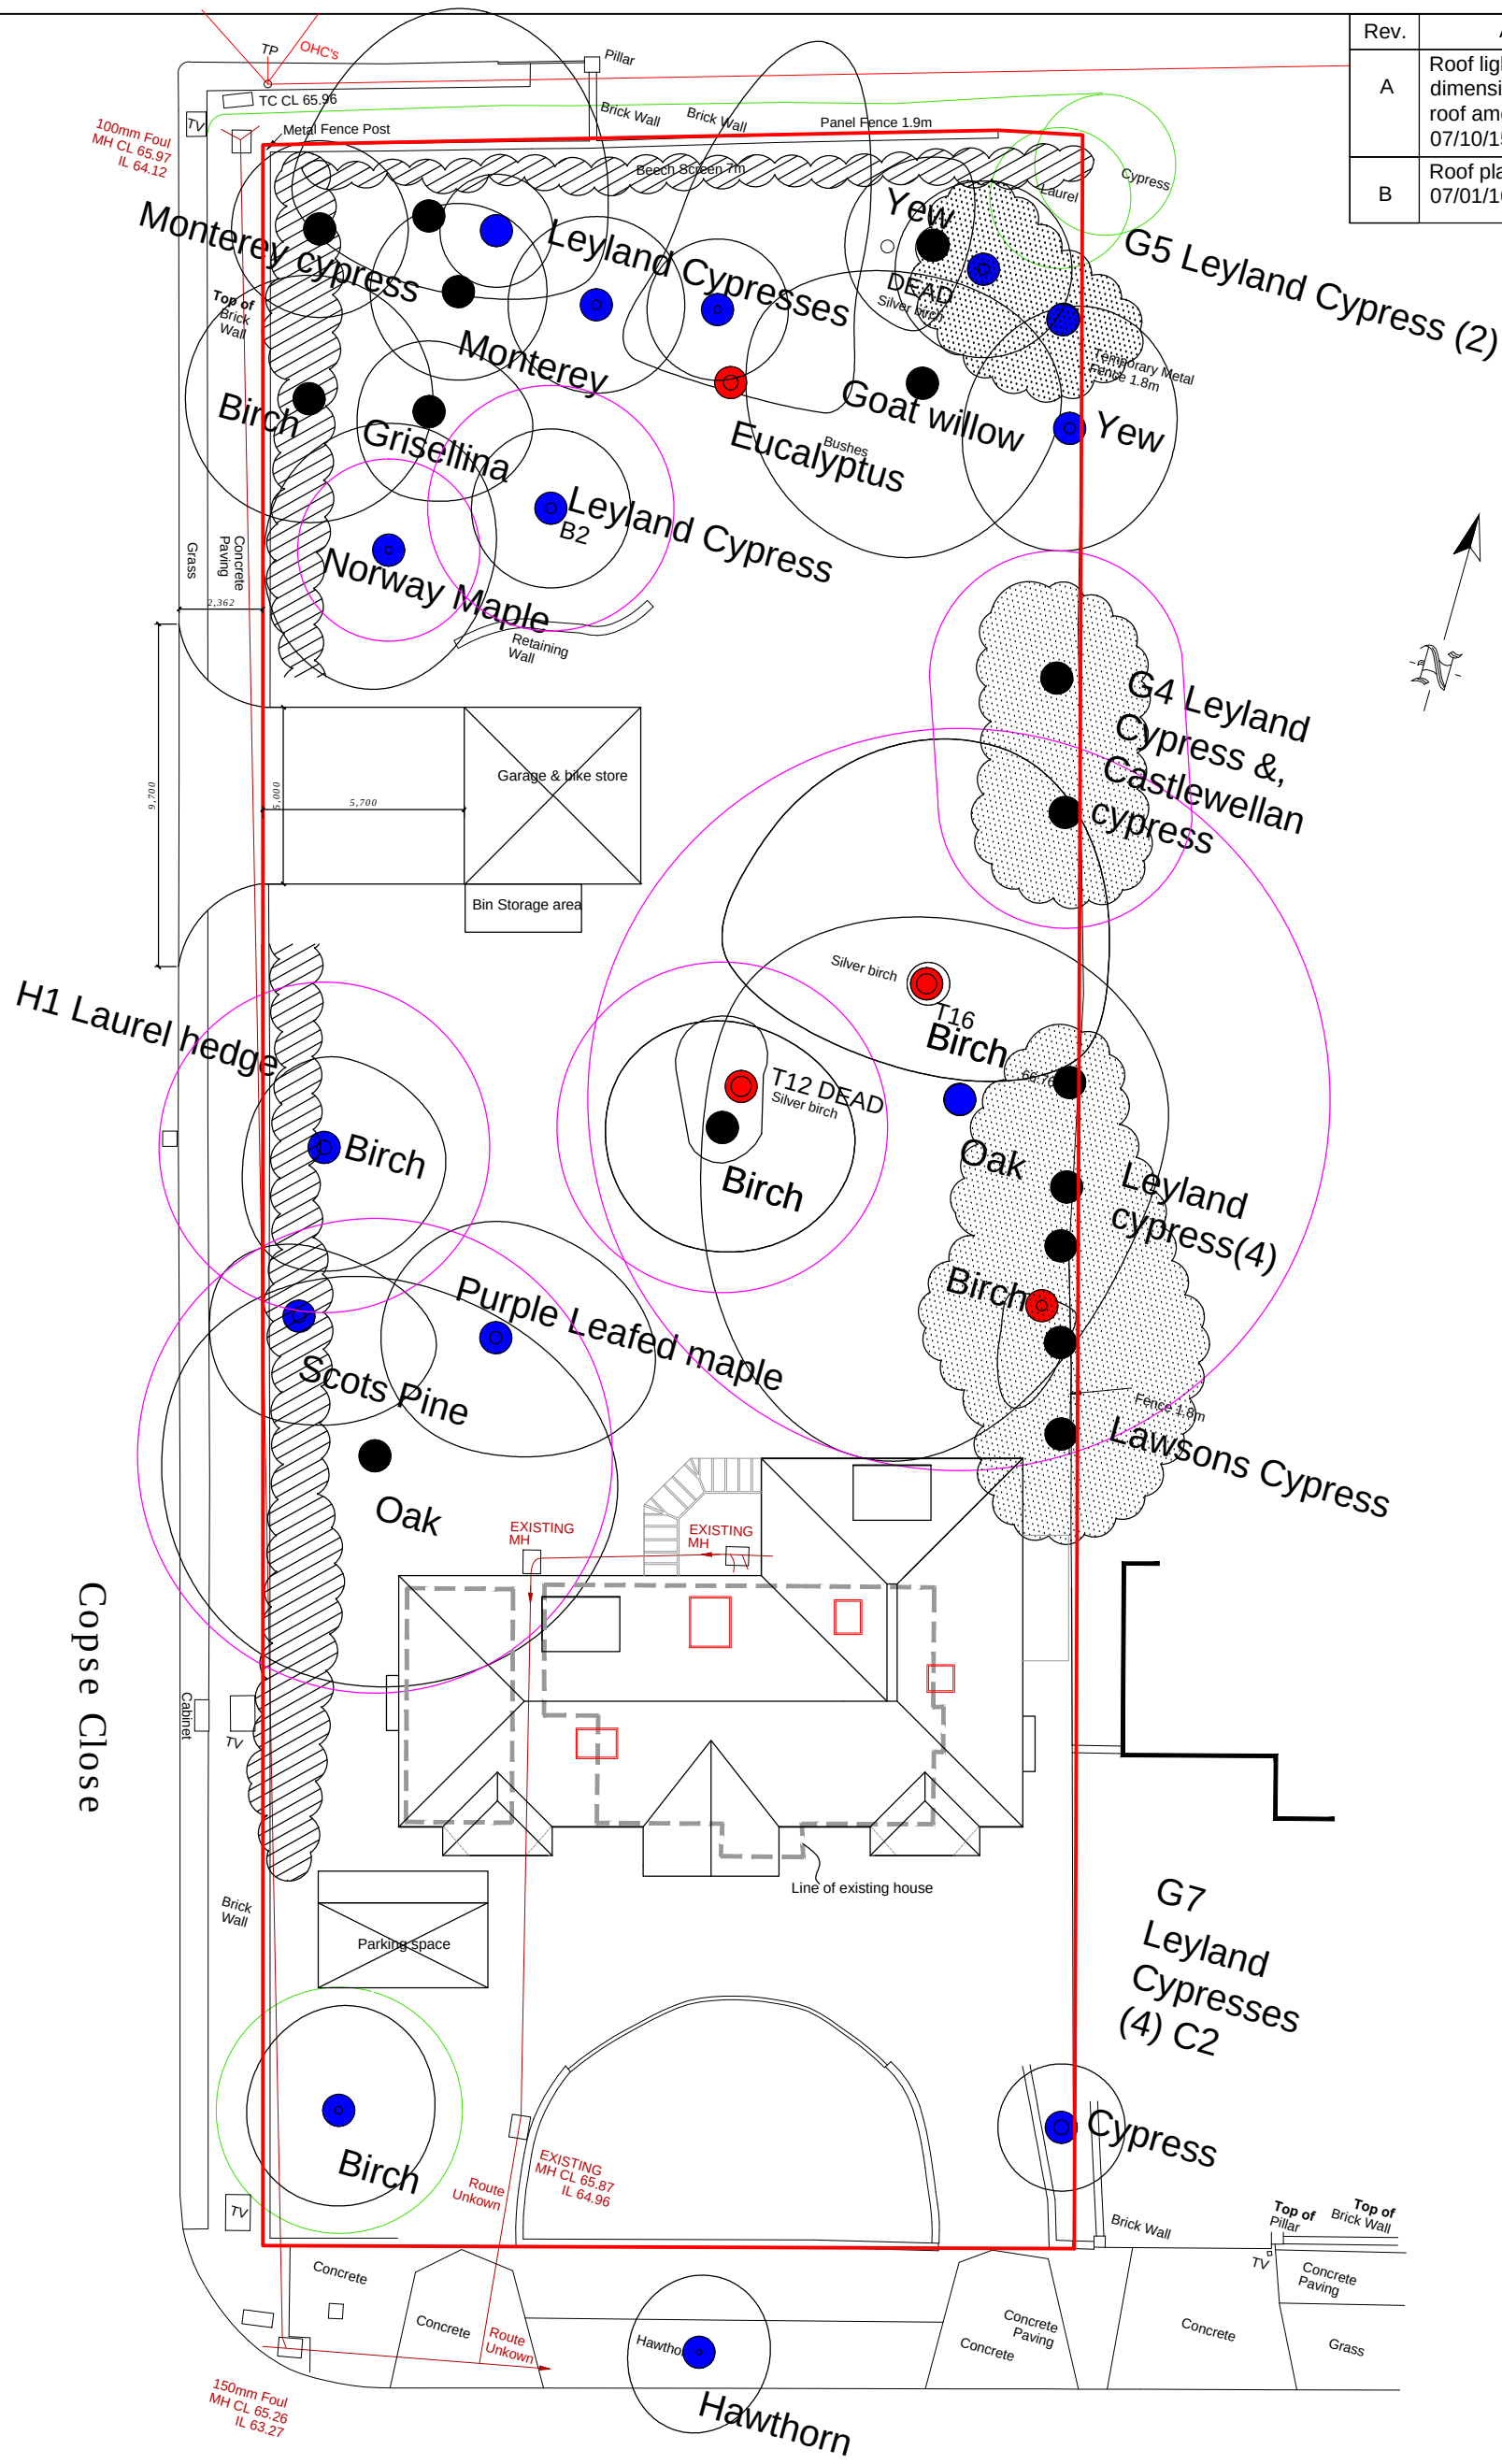

The Broadwalk,

SITE PLAN