
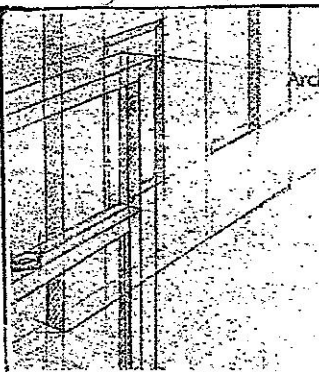
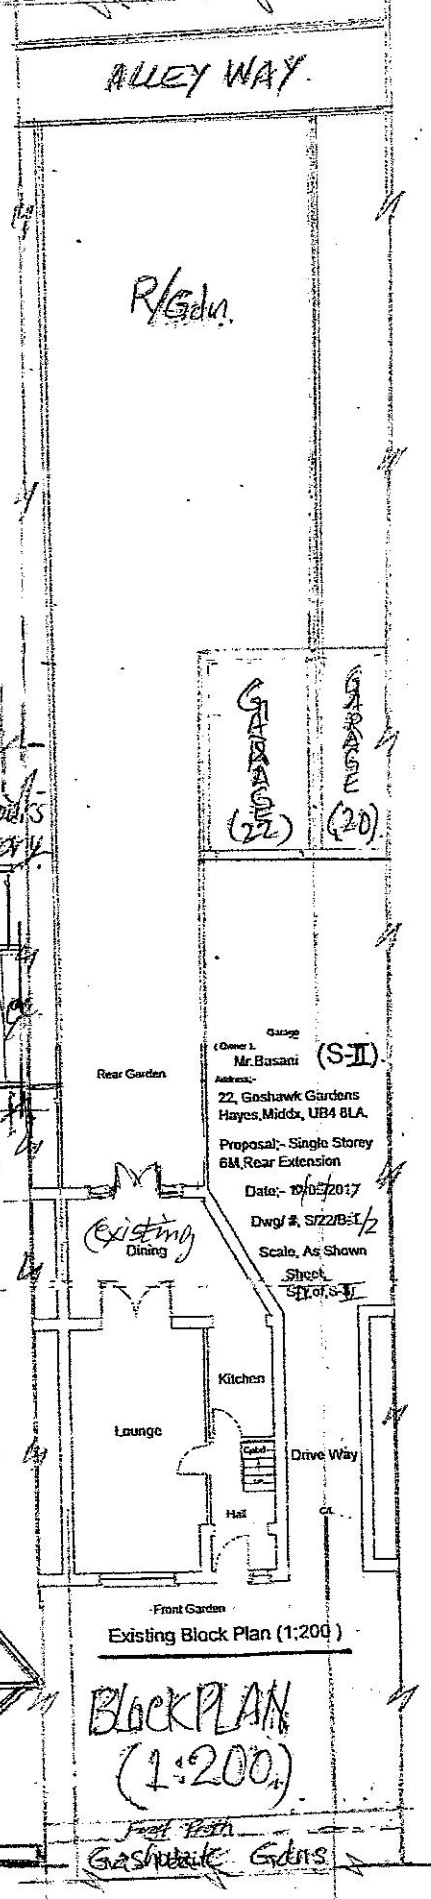
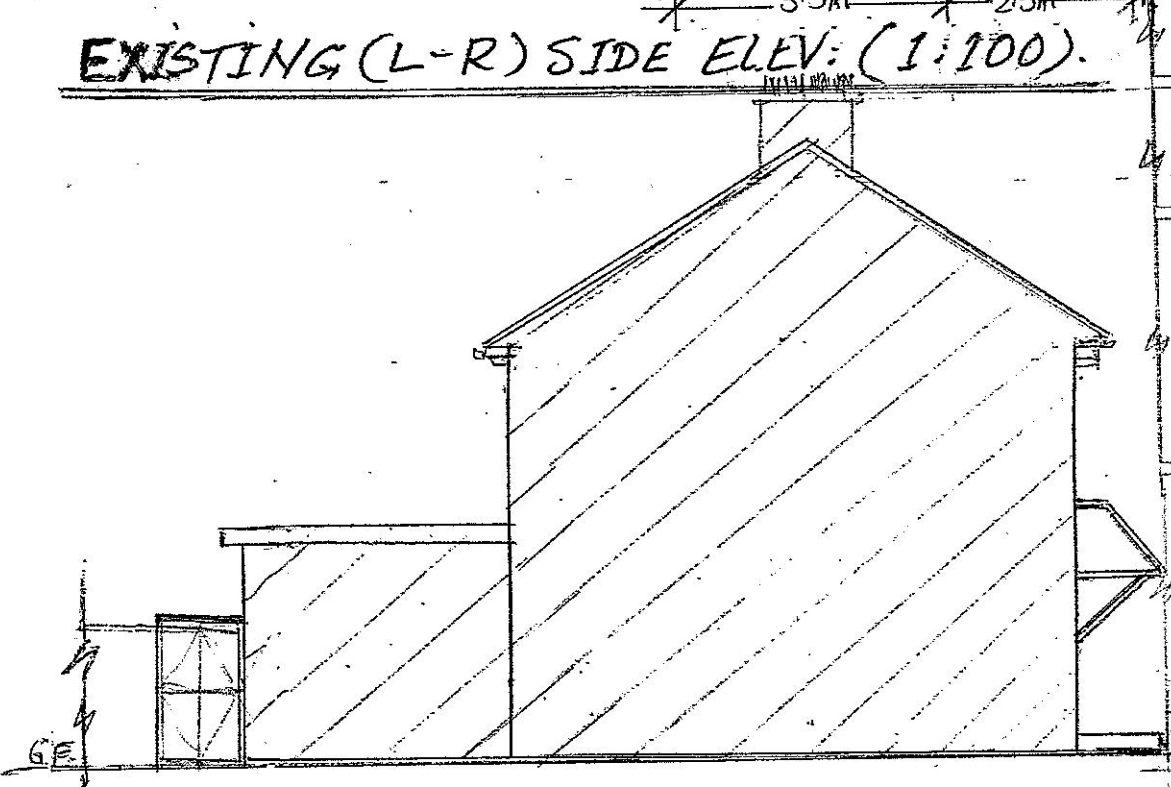


1) APPLIED FOR 3.5+2.5M = 6M/Rear, Single Storey Extension. ⁹⁹
 L.B. of Hillingdon 3/0, TERRAQUEST/Ref. 8247/APP/203/2003. (APPROVED) ²²
 2) Conversion of Detached Garage of Habitable Room #11, 8247/APP/204/433. (S-II). ²²

	DRAW IT Architectural Technician/Consultant	
	MR. MONEY QADRI Agent	
	6 Avian Ave, Caro Park, Frogmore St Albans, Herts AL2 2EG, Mobile: 07949 035 715 Email: draw_it@hotmail.com	
	(Owner) Mr. Basani	
Address:- 22, Goshawk Gardens Hayes, Middx, UB4 8LA.		Proposal:- Single Storey 6M, Rear Extension And Garage 2b Hbt/Room. Date:- 10/05/2017
Revised:-	Sheet, S-II of S-V	Dwg/ #, S/22/B-I/2. Scale, As Shown

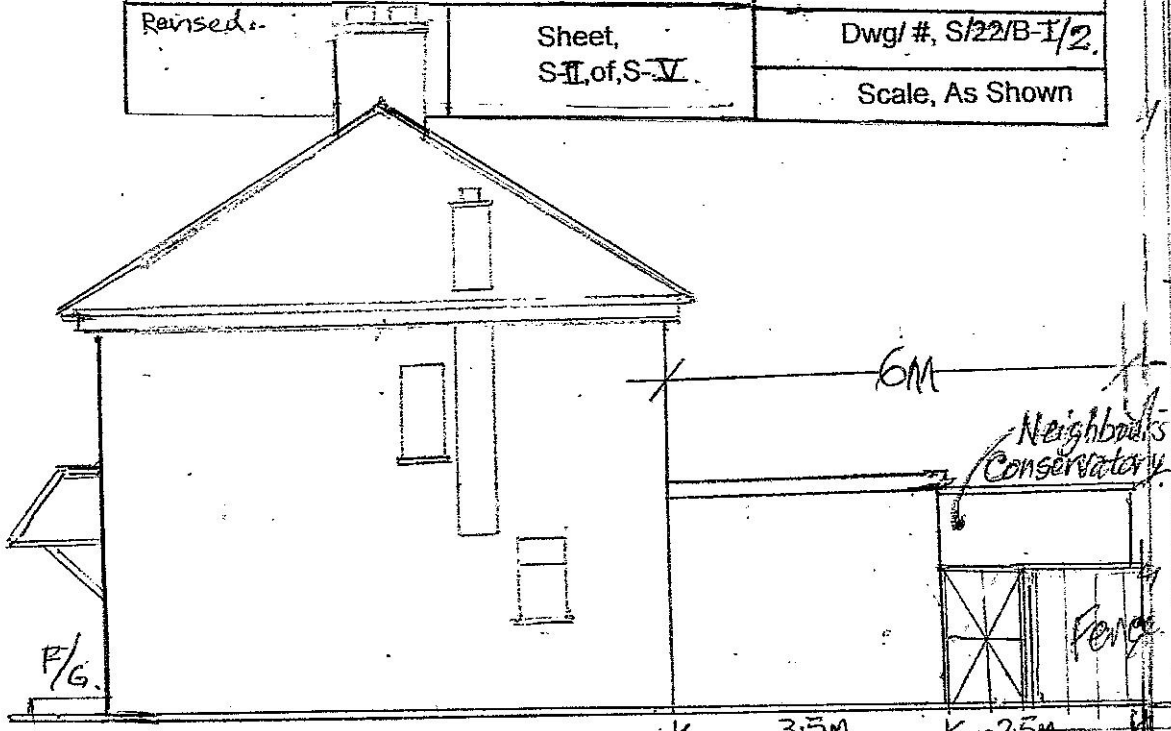

EXISTING (L-R) SIDE ELEV: (1:100). (EXISTING).