

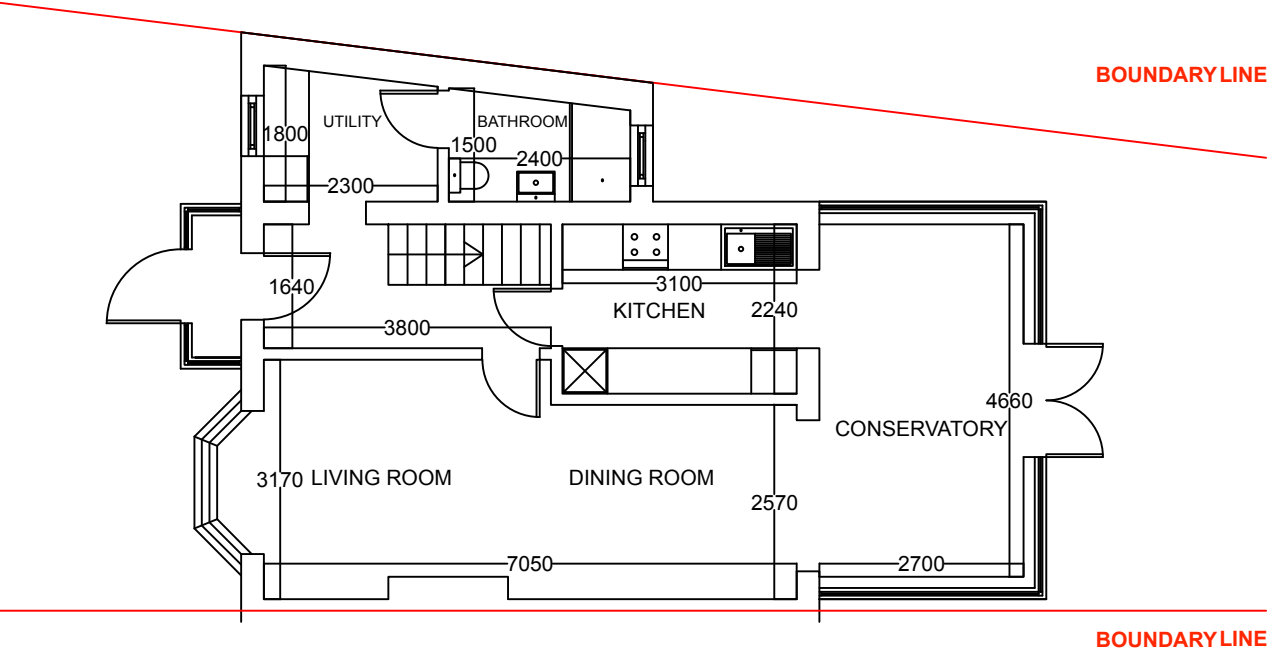
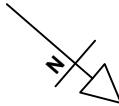


EXISTING GROUND FLOOR FLOORPLAN

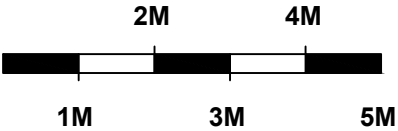

PROPOSED GROUND FLOOR FLOORPLAN

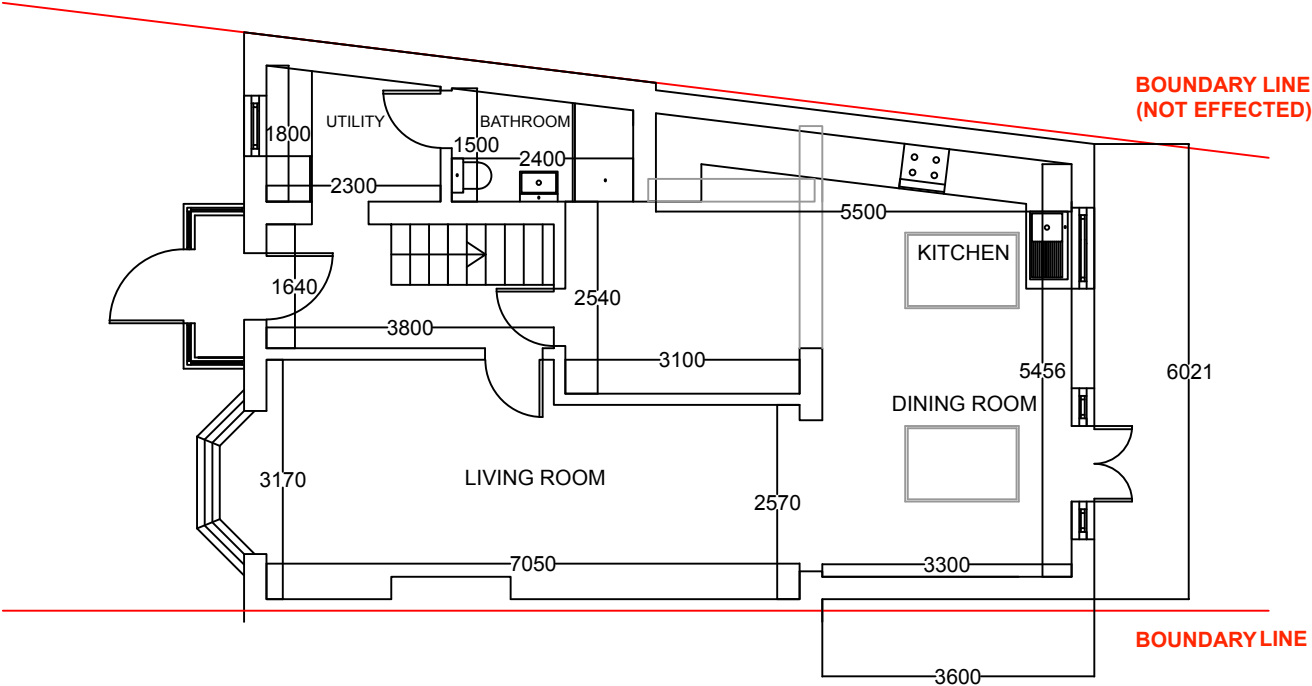

NOTES:
2 skylights (1500x1000mm) to be installed in order to allow as much sunlight into the property as possible. An additional skylight to be added to the ground floor bathroom, replacing the uPVC window currently installed.
New build to be constructed implementing a 300mm cavity wall with 100mm Kingspan K108 insulation achieving 0.18W/m2K. New steel joists to be installed to replace current load bearing walls (to follow BS 4-1: 2005)

JOB TITLE: PROPOSED WRAP AROUND GROUND FLOOR EXTENSION	DRAWING TITLE: Existing & Proposed Floorplans	DRAWING NO.: 53R/FP	SCALE: 1:100
CLIENT: Rauf Jambaz, 53 Roundways, Ruislip London HA4 6EF	ADDRESS: 53 Roundways, Ruislip London HA4 6EF	Draftsman: Savio Audisho Savio Designs Ltd 35 Harp Road, Hanwell W7 1JG	DATE: OCT 2018