


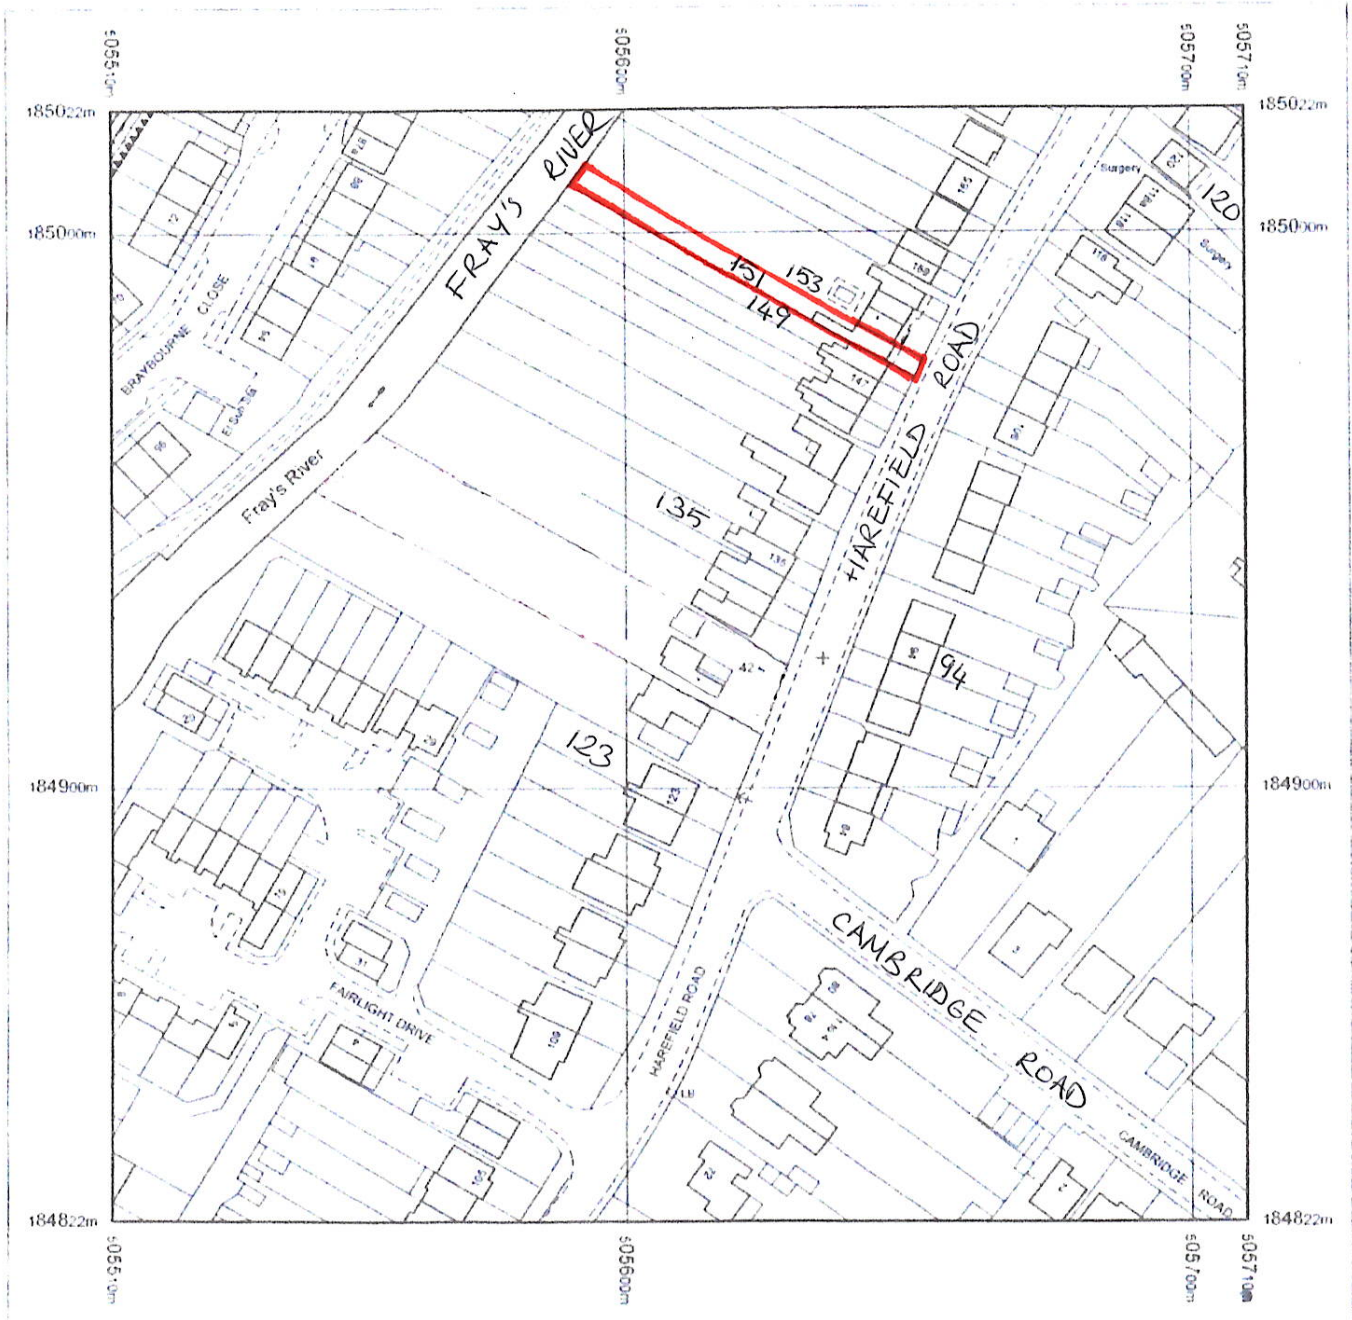


LOCATION PLAN

DWG NO: A481-SK1

151 HAREFIELD ROAD

UXBRIDGE

UB8 1PN

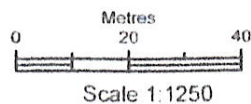

Scale 1:1250

SCALE : 1:1250