

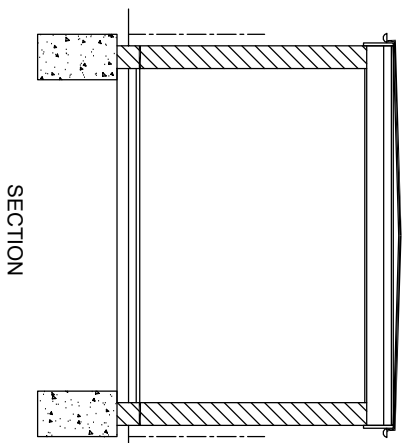


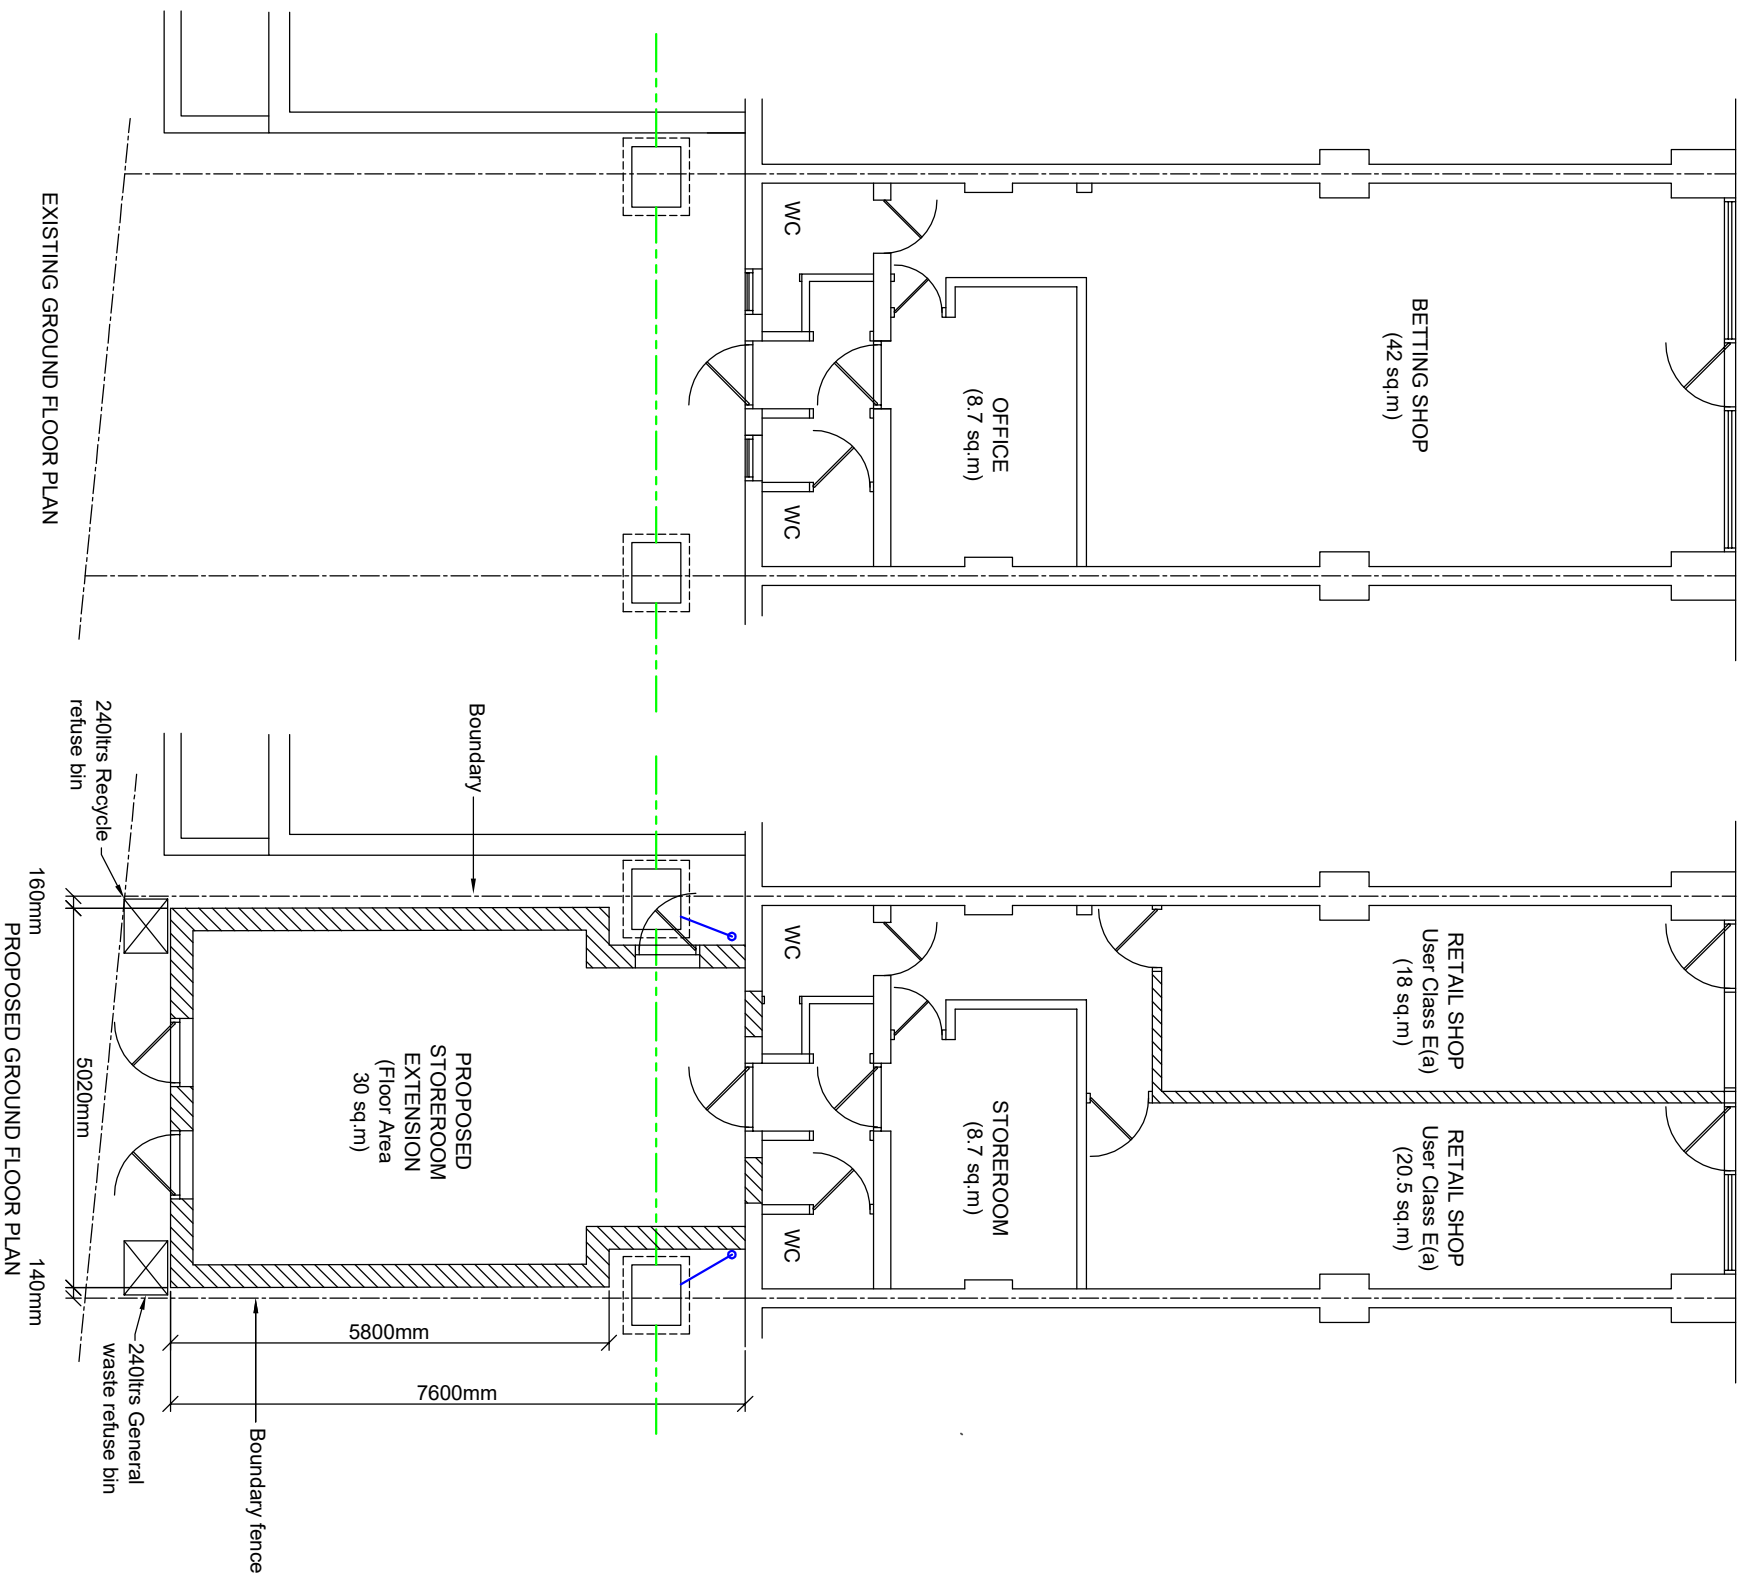

External walls finished in sand/cement render.
All new external doors 800mm wide opening outwards and fitted with internal Panic Bars

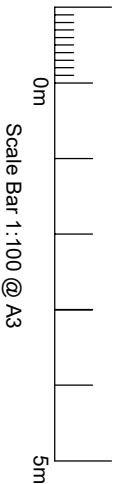

DRG: No AFZAL 04 (Sheet 1 of 4) - issue A

EXISTING & PROPOSED FLOOR PLANS & SECTION
AT 72 COLDHARBOUR LANE, HAYES, UB3 3ES

FOR AA1 PROPERTY

July 2021