


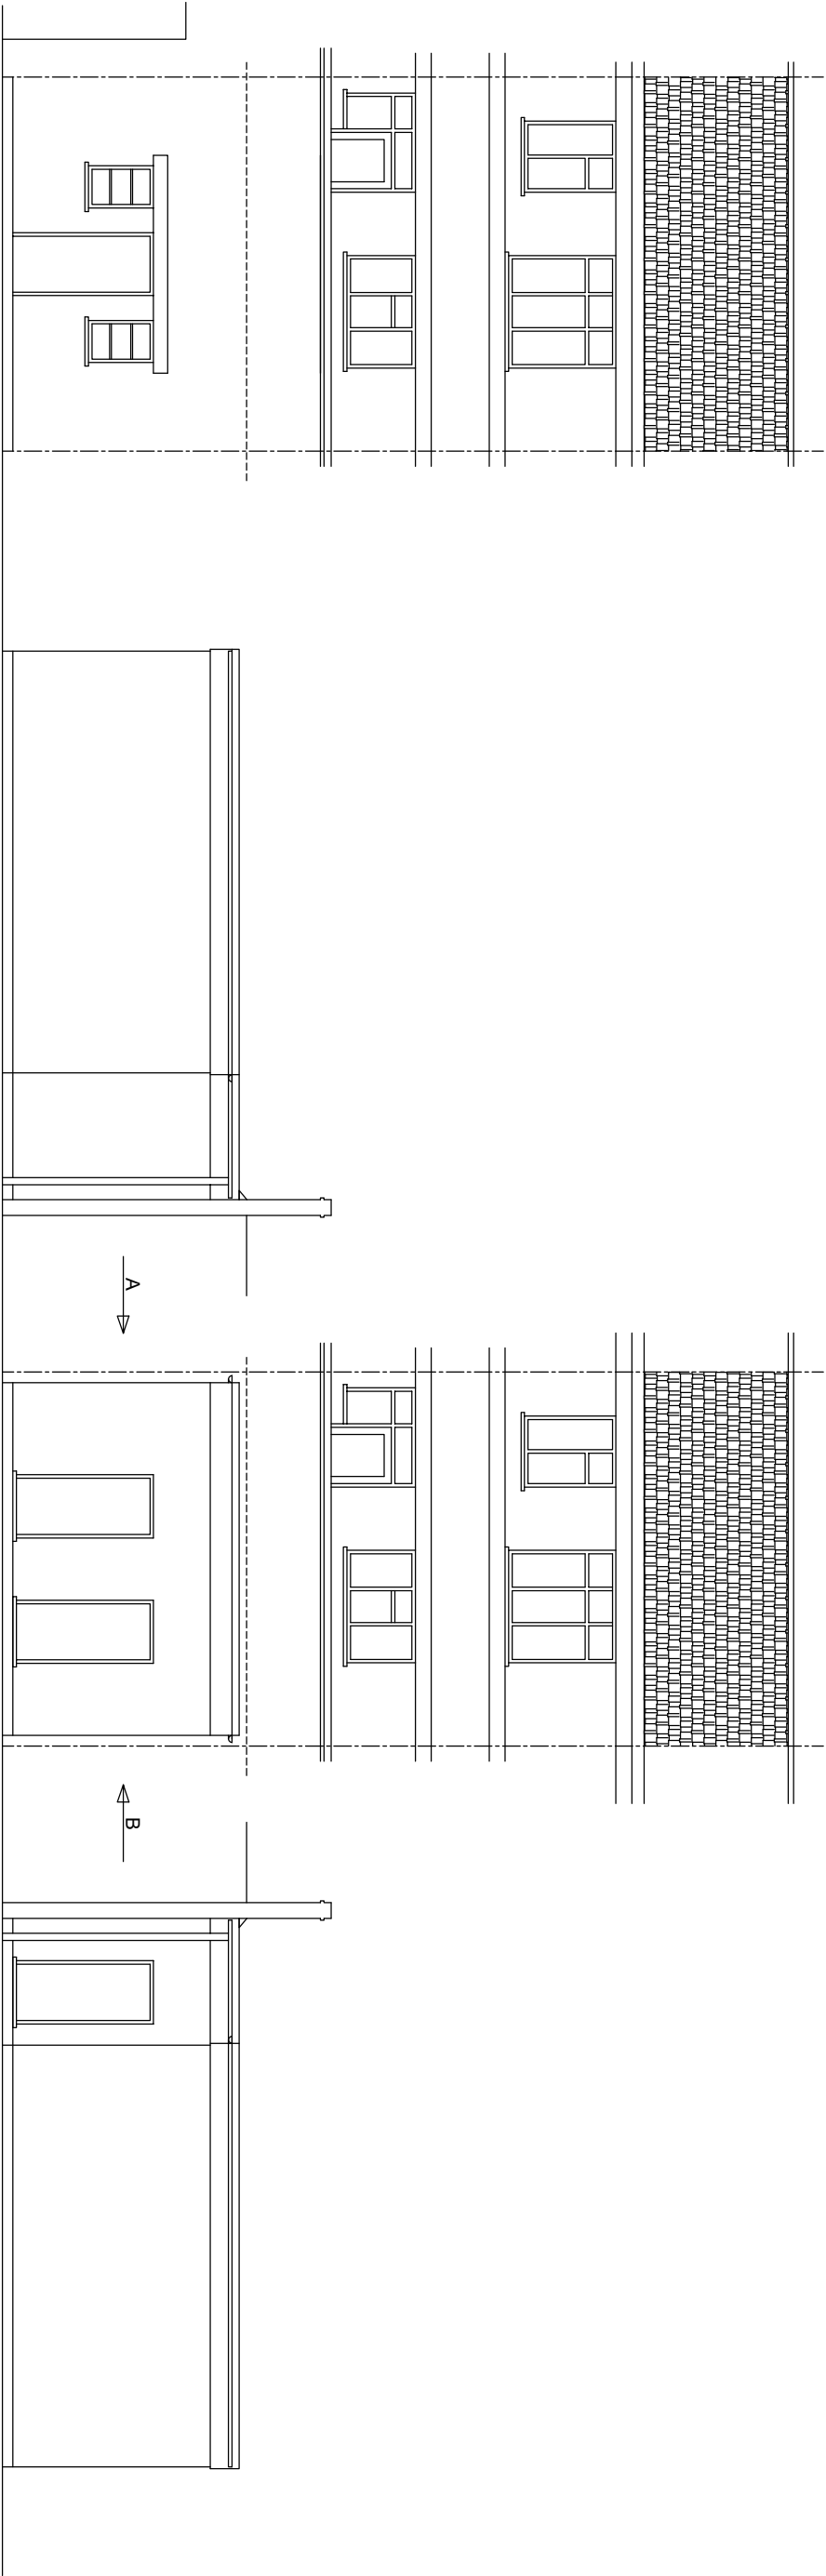


EXISTING REAR ELEVATION

PROPOSED SIDE ELEVATION  
(IN DIRECTION OF ARROW B)

PROPOSED REAR ELEVATION

PROPOSED SIDE ELEVATION  
(IN DIRECTION OF ARROW A)

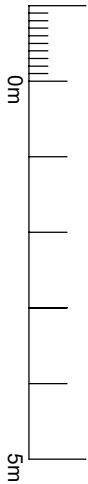

Scale Bar 1:100 @ A3

DRG: No AFZAL 04 (Sheet 2 of 4) - issue A

EXISTING & PROPOSED REAR ELEVATIONS  
AT 72 COLDHARBOUR LANE, HAYES, UB3 3ES

FOR AA1 PROPERTY

July 2021