


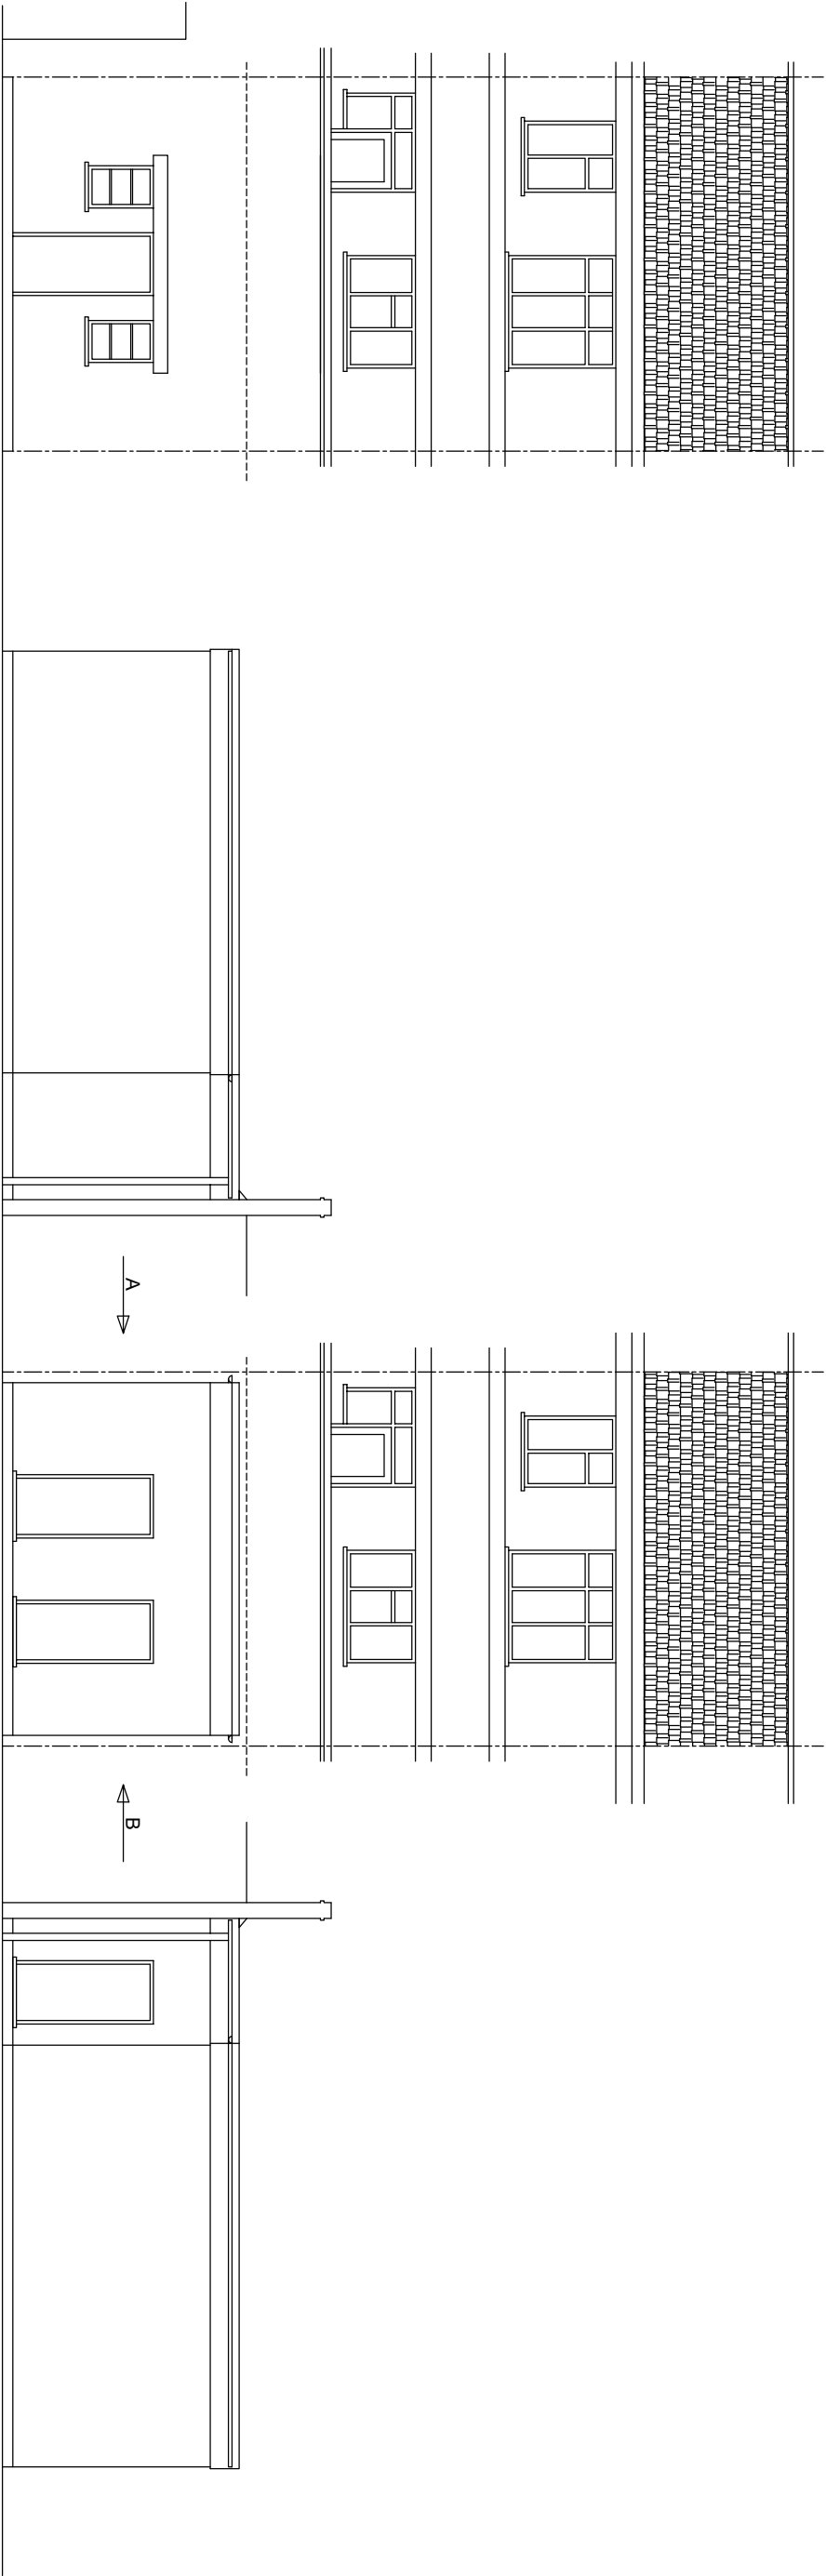


EXISTING REAR ELEVATION

PROPOSED SIDE ELEVATION
(IN DIRECTION OF ARROW B)

PROPOSED REAR ELEVATION

PROPOSED SIDE ELEVATION
(IN DIRECTION OF ARROW A)

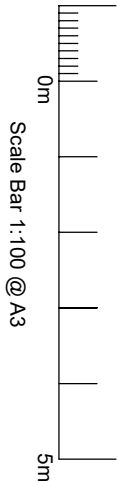

DRG: No AFZAL 04 (Sheet 2 of 4) - issue B

EXISTING & PROPOSED REAR ELEVATIONS
AT 74 COLDHARBOUR LANE, HAYES, UB3 3ES

FOR AA1 PROPERTY

November 2021 - issue B
July 2021 - issue A