


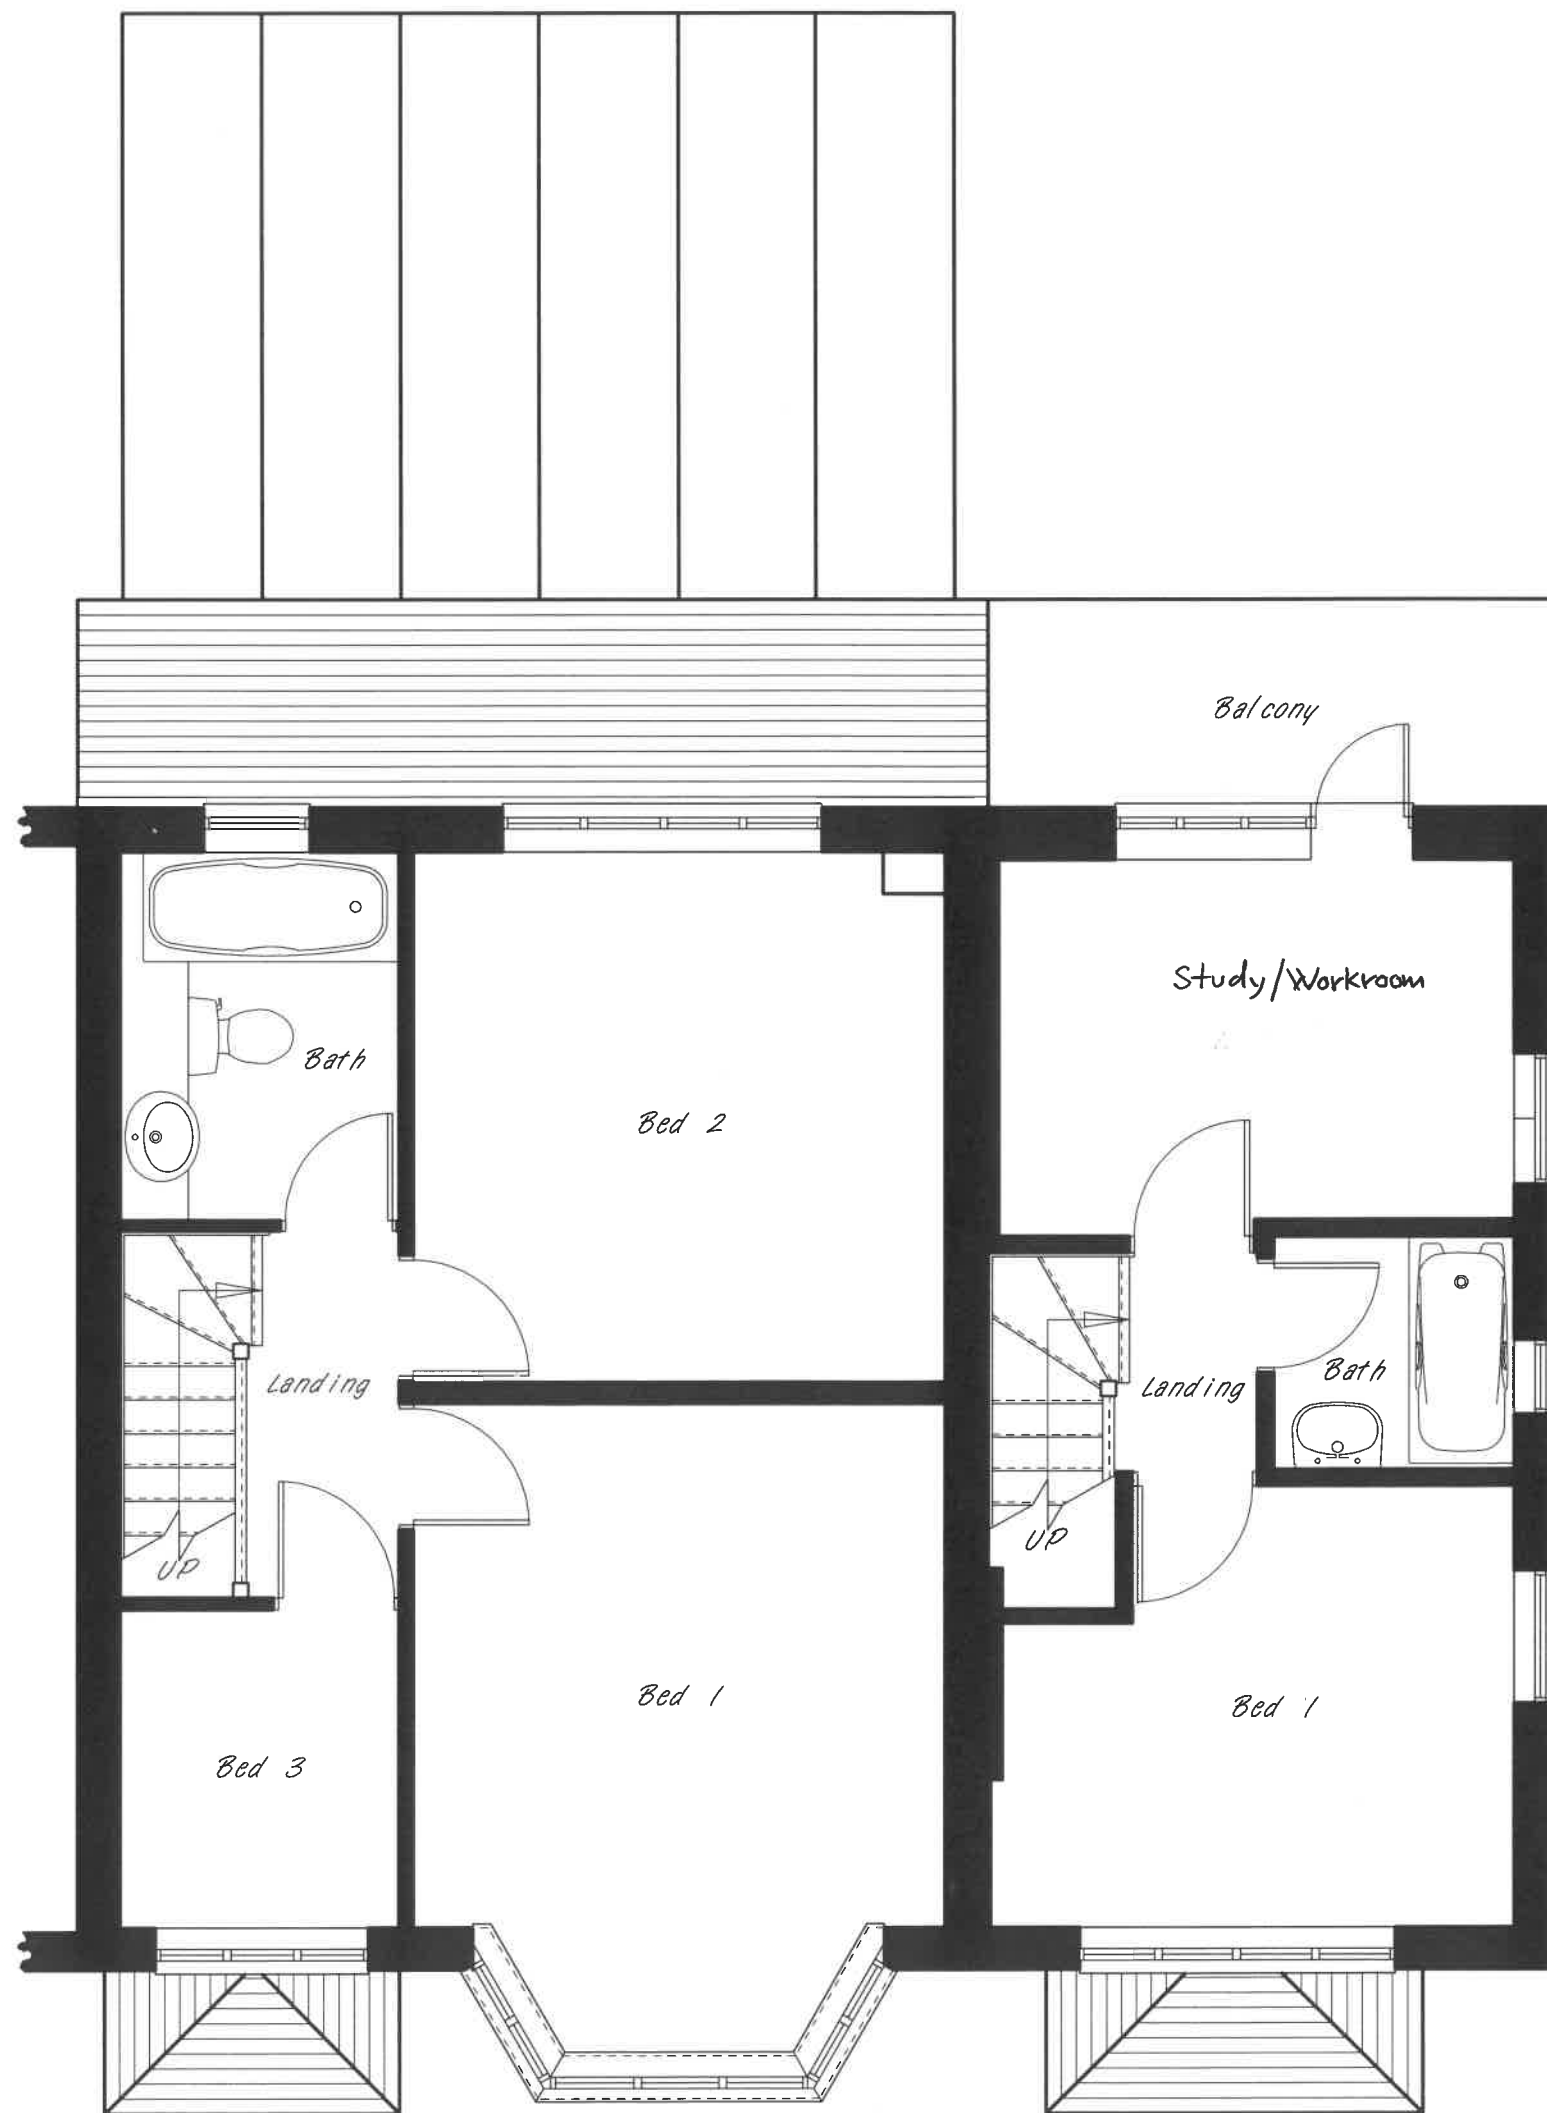

THIS DRAWING SHOULD BE READ IN
CONJUNCTION WITH THE SPECIFICATION.
IT REMAINS THE COPYRIGHT OF THE DESIGNER AND MUST NOT
BE USED, ALTERED OR COPIED WITHOUT PERMISSION

Proposed 1No. Bed Self Contained Unit.

SITE: 63 Victoria Avenue, Hillingdon, Middx. UB10 9AH	DRAWN: DAF	SCALE: 1 : 50 @ A3	DATE: September '20
	DRAWING NO: 12/291/13	REV: A	

PROPERTY SERVICES
Architectural Designers
& Surveyors
Newbury (01635) 864956