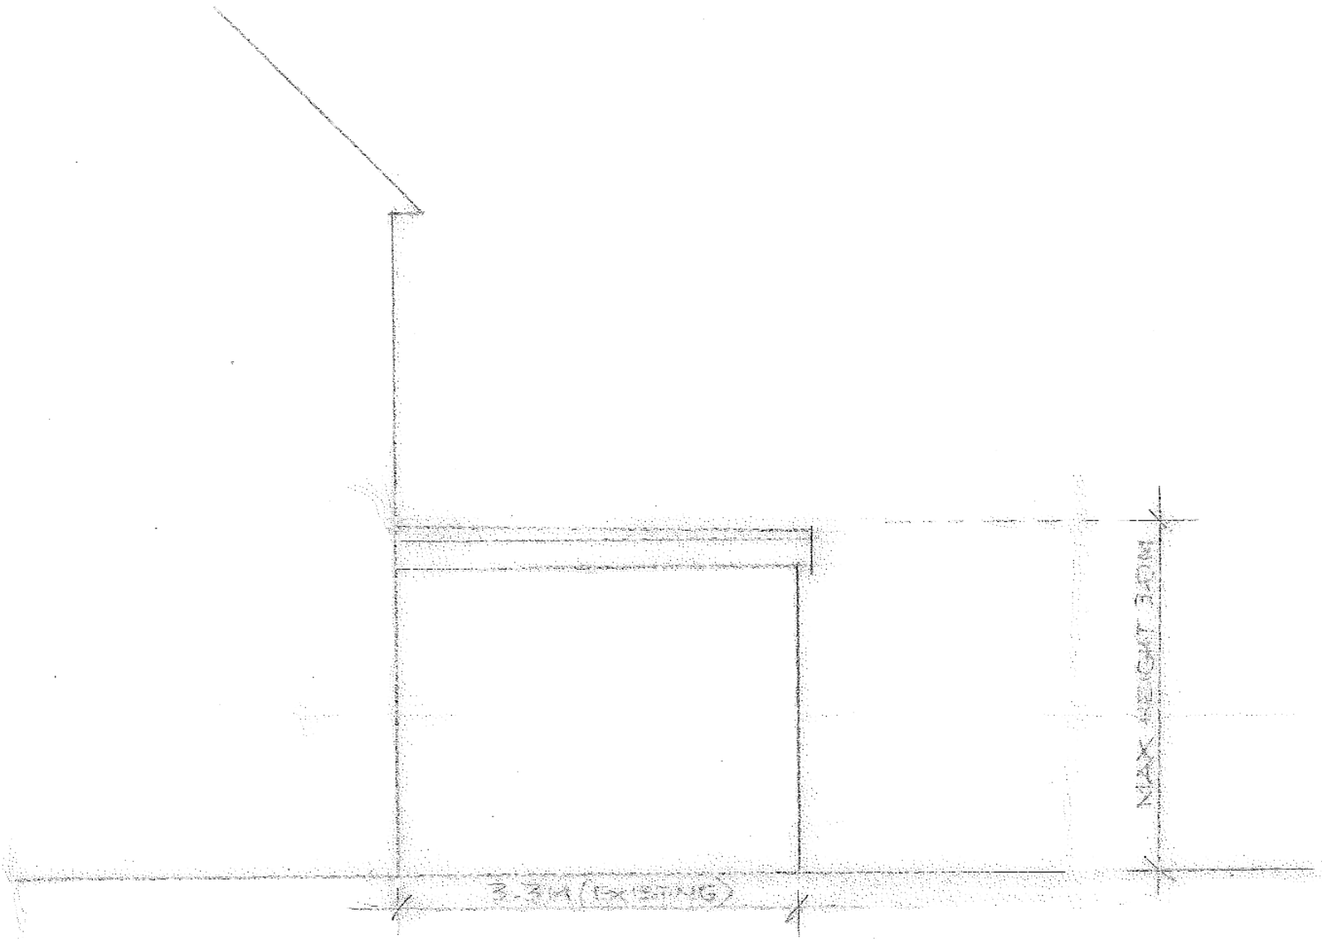

SIDE ELEVATION FROM No 80 (EXISTING)

SINGLE STOREY REAR EXTENSION AT 82 ASHFORD AVENUE, HAYES	SCALE: 1:50	DATE: 01/20
	DRG No: 415/2020/06	