


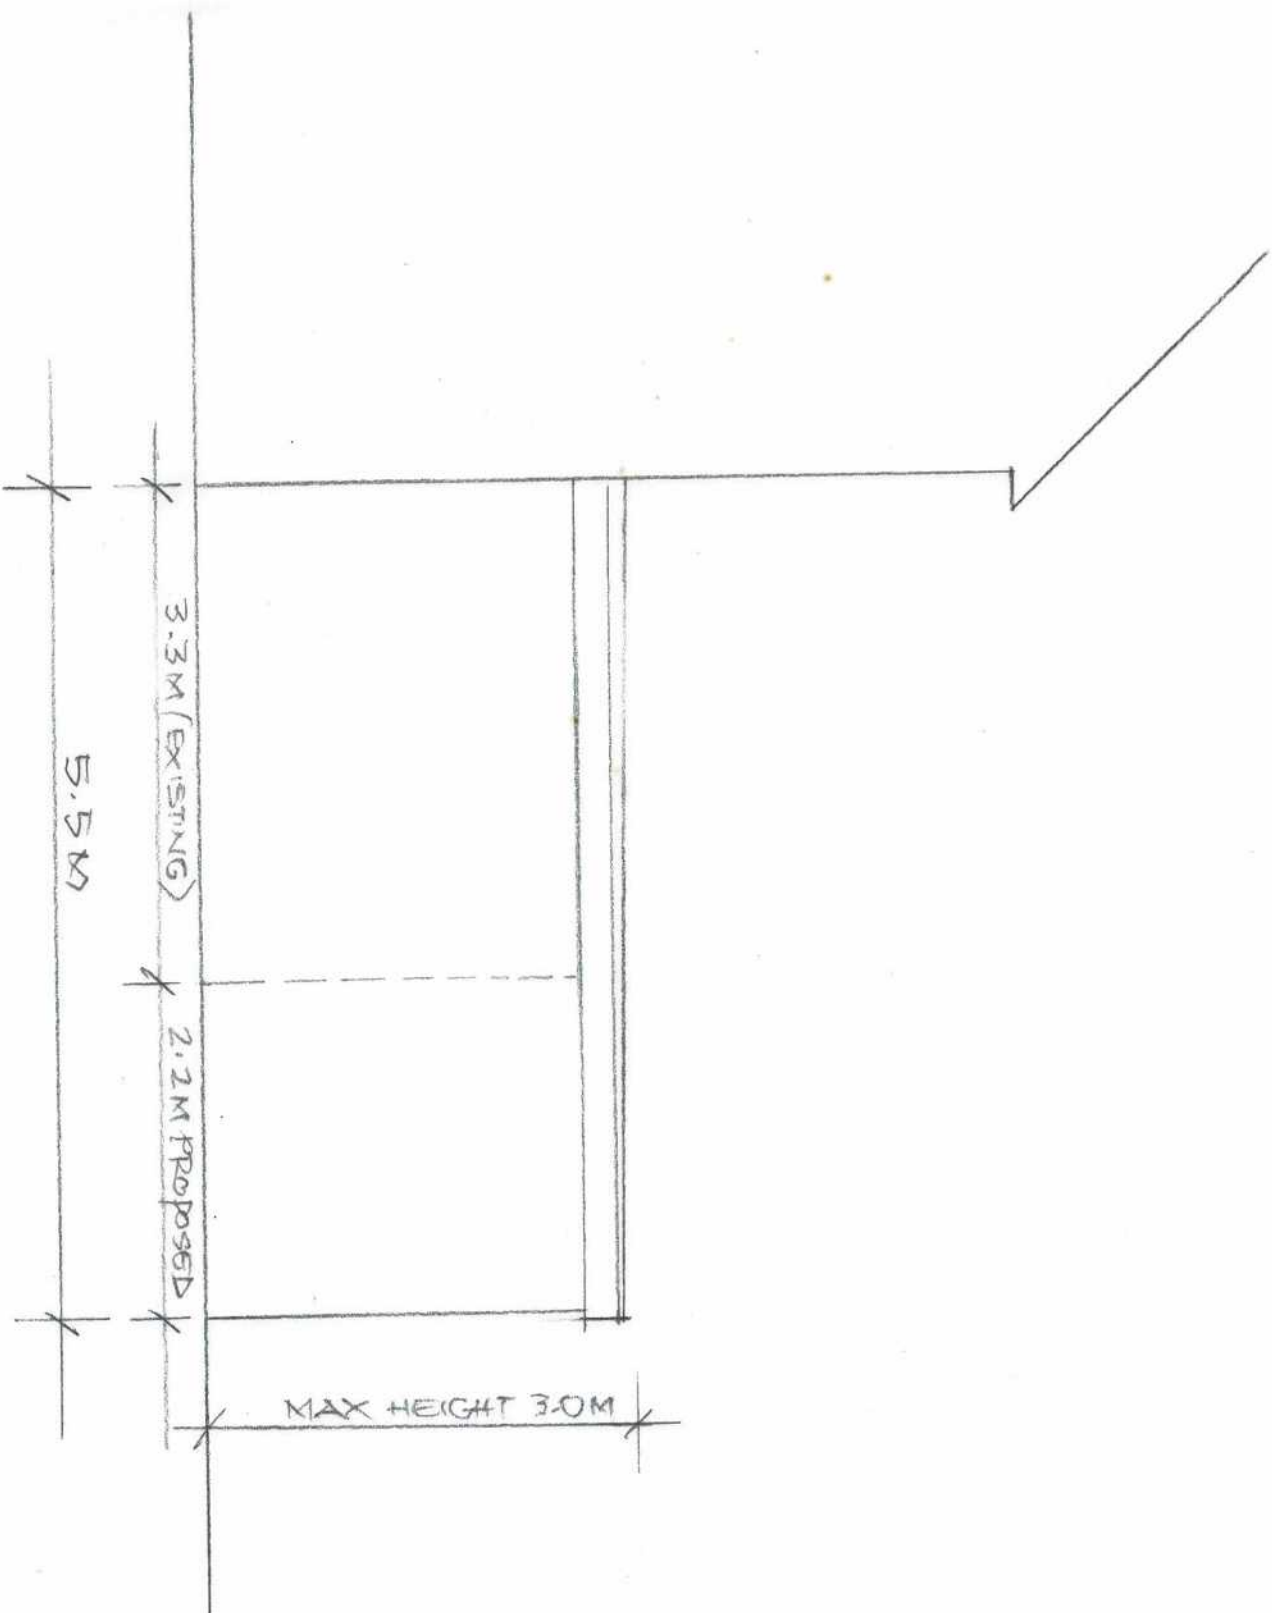

SIDE ELEVATION FROM No 80



SINGLE STOREY REAR EXTENSION AT 82 ASHFORD AVENUE, HAYES

SCALE: 1:50	DATE: 01/20
DRG No: HS/P20/03	