


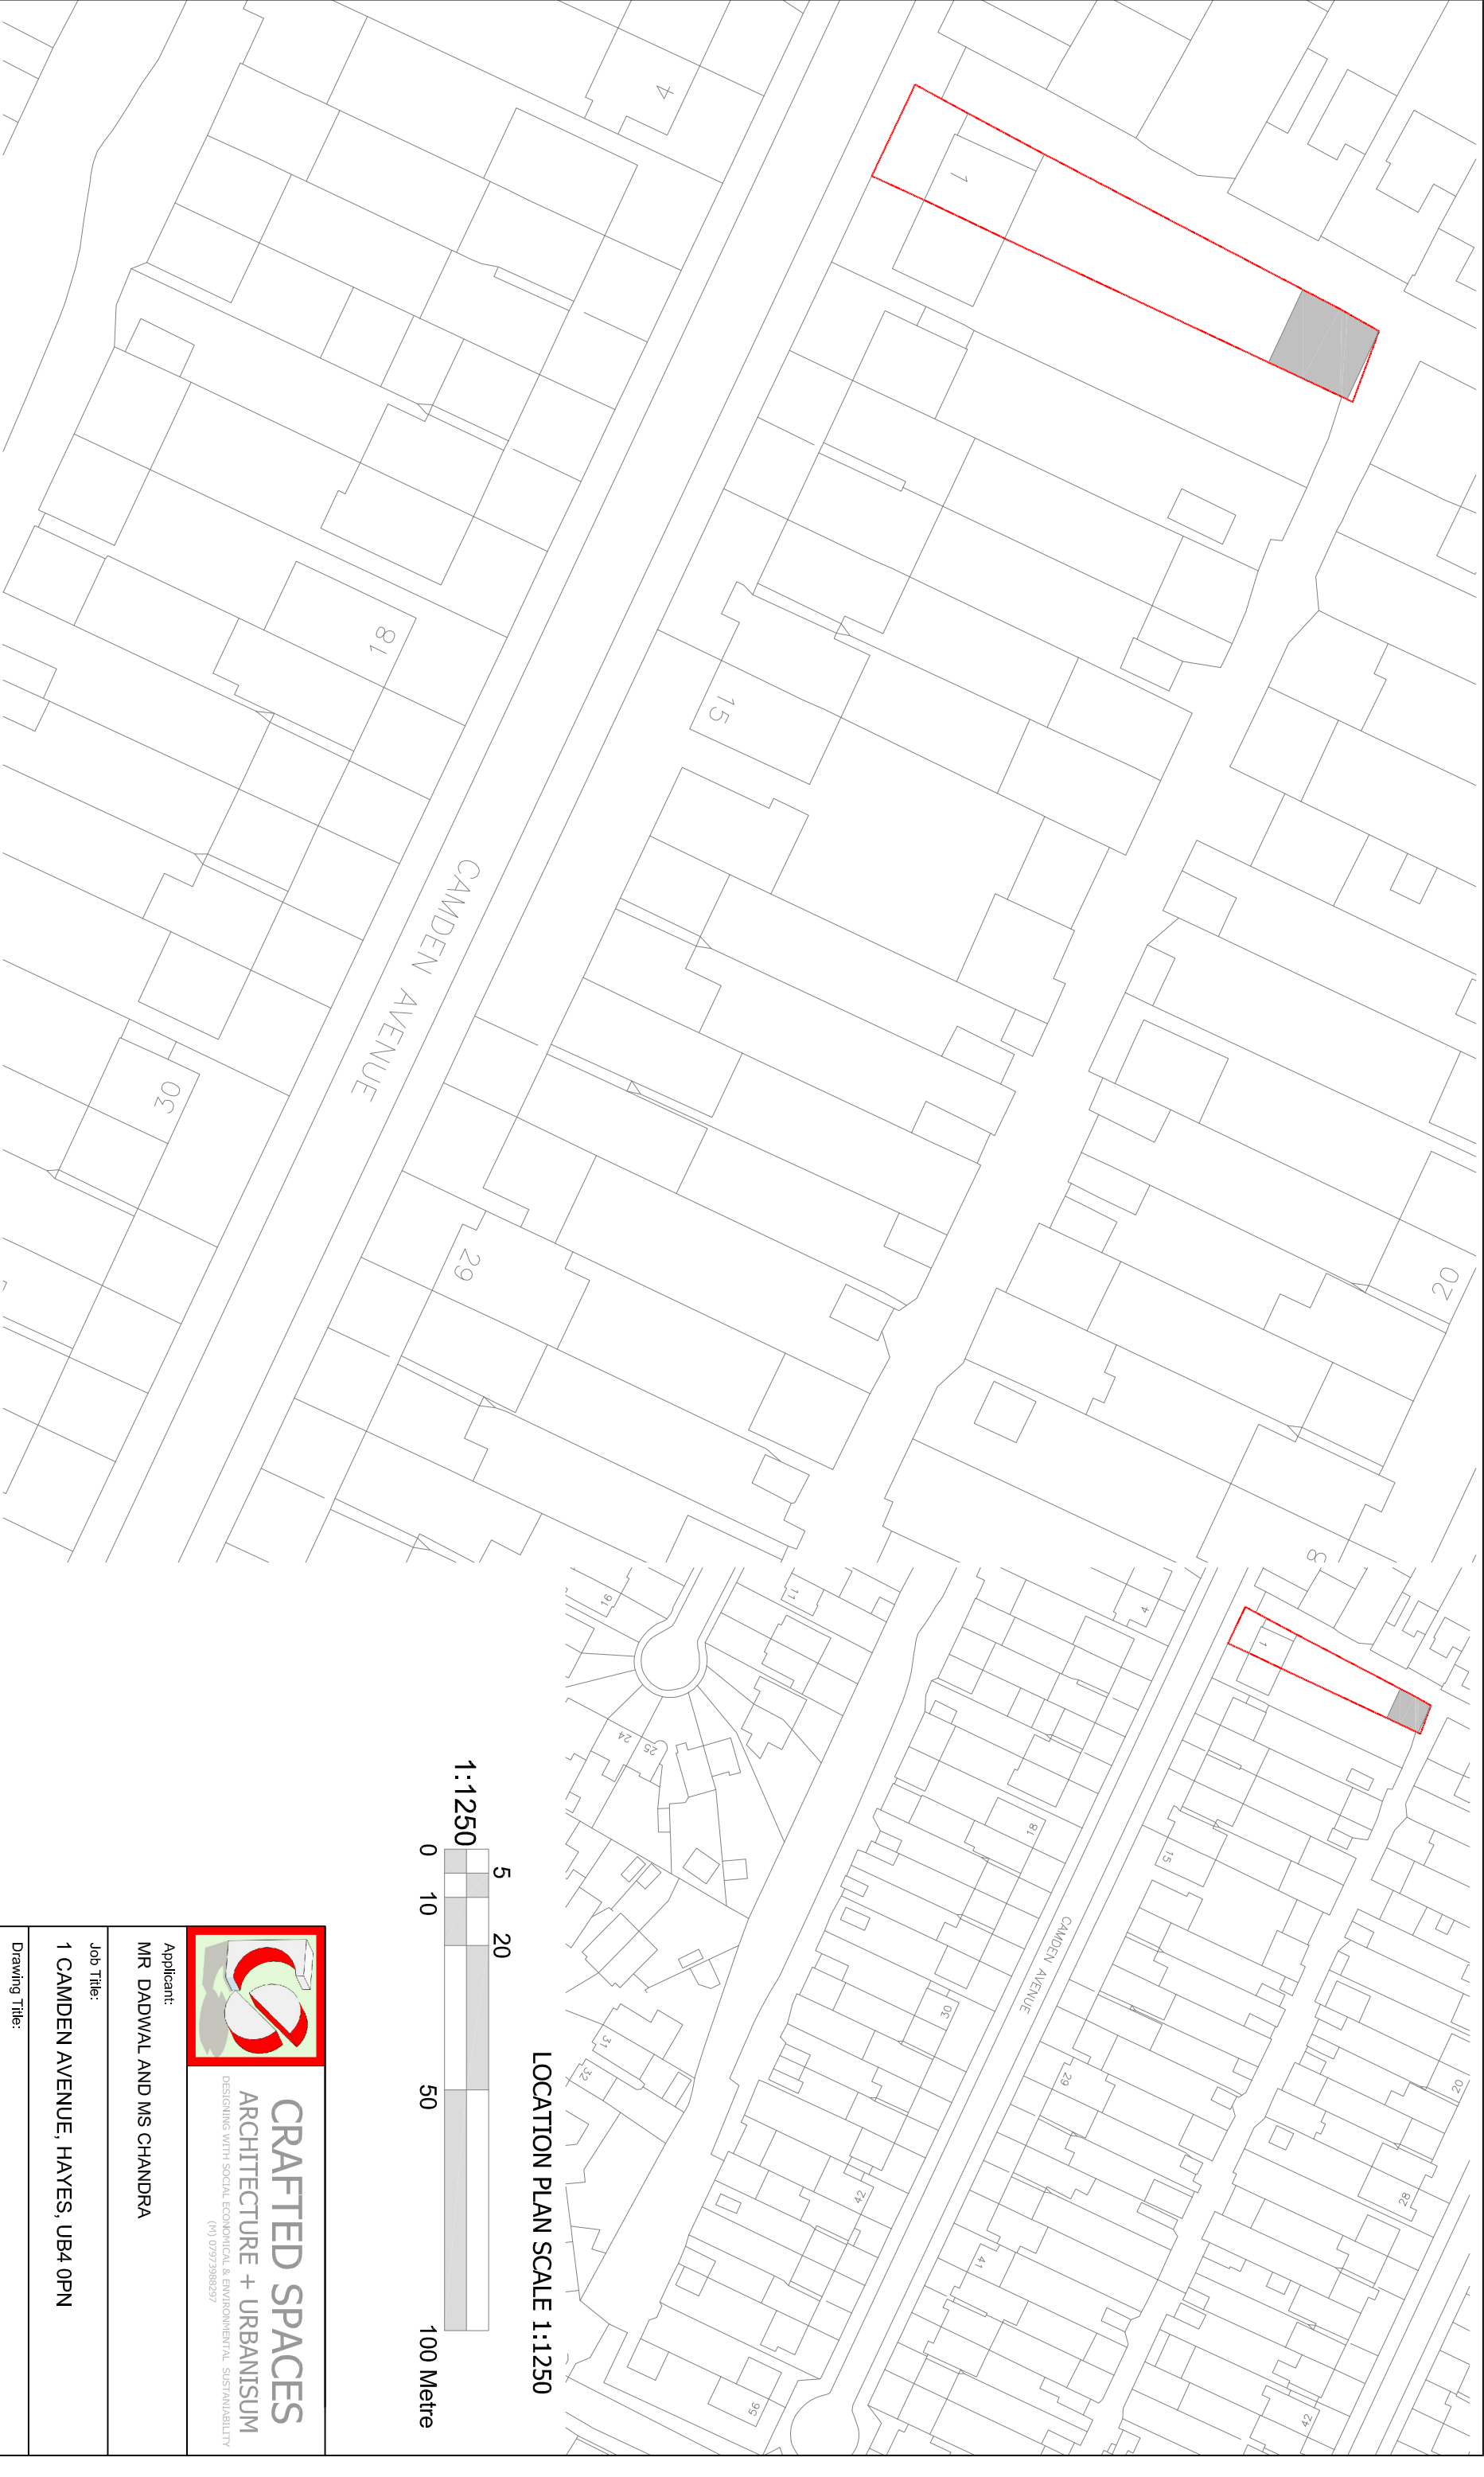



CRAFTED SPACES

ARCHITECTURE + URBANISUM

DESIGNING WITH SOCIAL, ECONOMICAL & ENVIRONMENTAL SUSTAINABILITY

(+91) 9793898297

Applicant:

MIR DADWAL AND MS CHANDRA

Job Title:

1 CAMDEN AVENUE, HAYES, UB4 0PN

Drawing Title:

BLOCK AND LOCATION PLAN

Scale: AS SHOWN

Drawing No. LD-2150-00

Print Size A3

Revision

Date: 24/07/2021

Drawing Status

FOR LAWFUL DEVELOPMENT

© CRAFTED SPACES ARCHITECTURE AND PLANNING LTD.