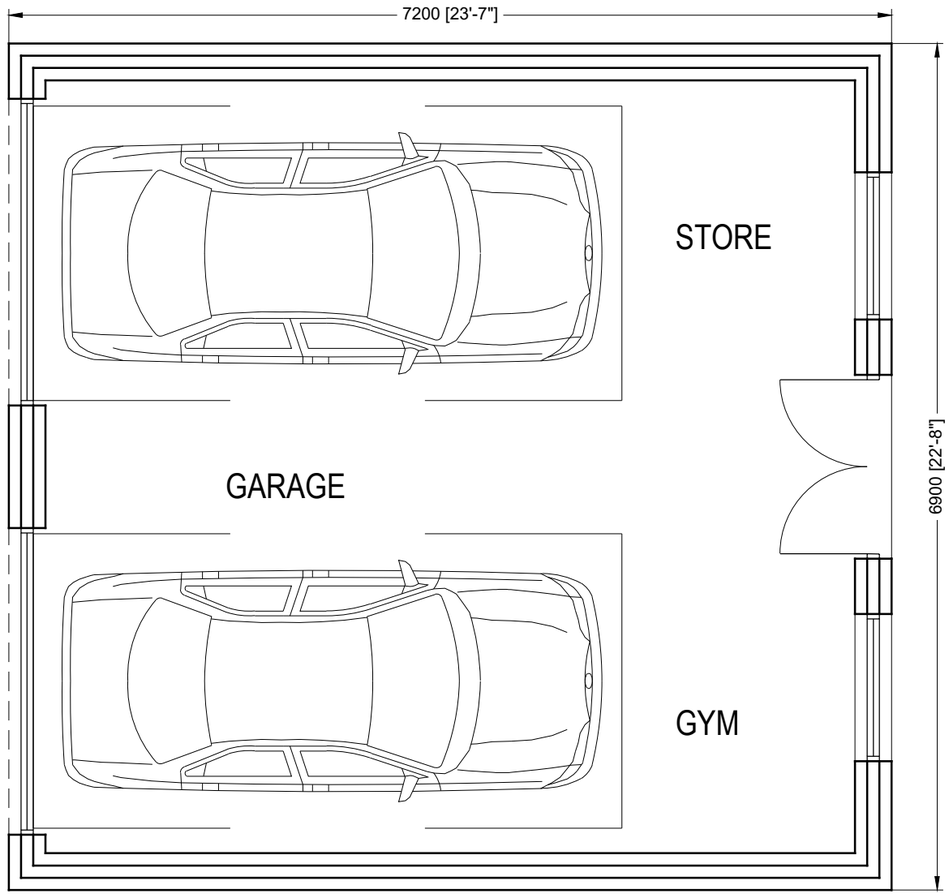

PROPOSED GROUND FLOOR PLAN

For guidance only. Do not scale off this drawing

1:20 0 200mm 400mm 600mm 800mm 1000 1200 1400 1600 1800 2000
1:100 0 1m 2m 3m 4m 5m 6m 7m 8m 9m 10m
1:50 0 1m 2m 3m 4m 5m
1:5 0 100mm 200mm 300mm 400mm 500mm

CRAFTED SPACES
ARCHITECTURE + URBANISUM
DESIGNING WITH SOCIAL ECONOMICAL & ENVIRONMENTAL SUSTANIABILITY
(M) 07973988297

Applicant:
MR DADWAL AND MS CHANDRA

Job Title:
1 CAMDEN AVENUE, HAYES, UB4 0PN

Drawing Title:
PROPOSED GROUND FLOOR PLAN

Scale: 1:50 Date: 05/11/2021	Drawing No. LD1-2150-01	Print Size A3	Revision

Drawing Status
FOR LAWFUL DEVELOPMENT

© CRAFTED SPACES ARCHITECTURE AND PLANNING LTD