


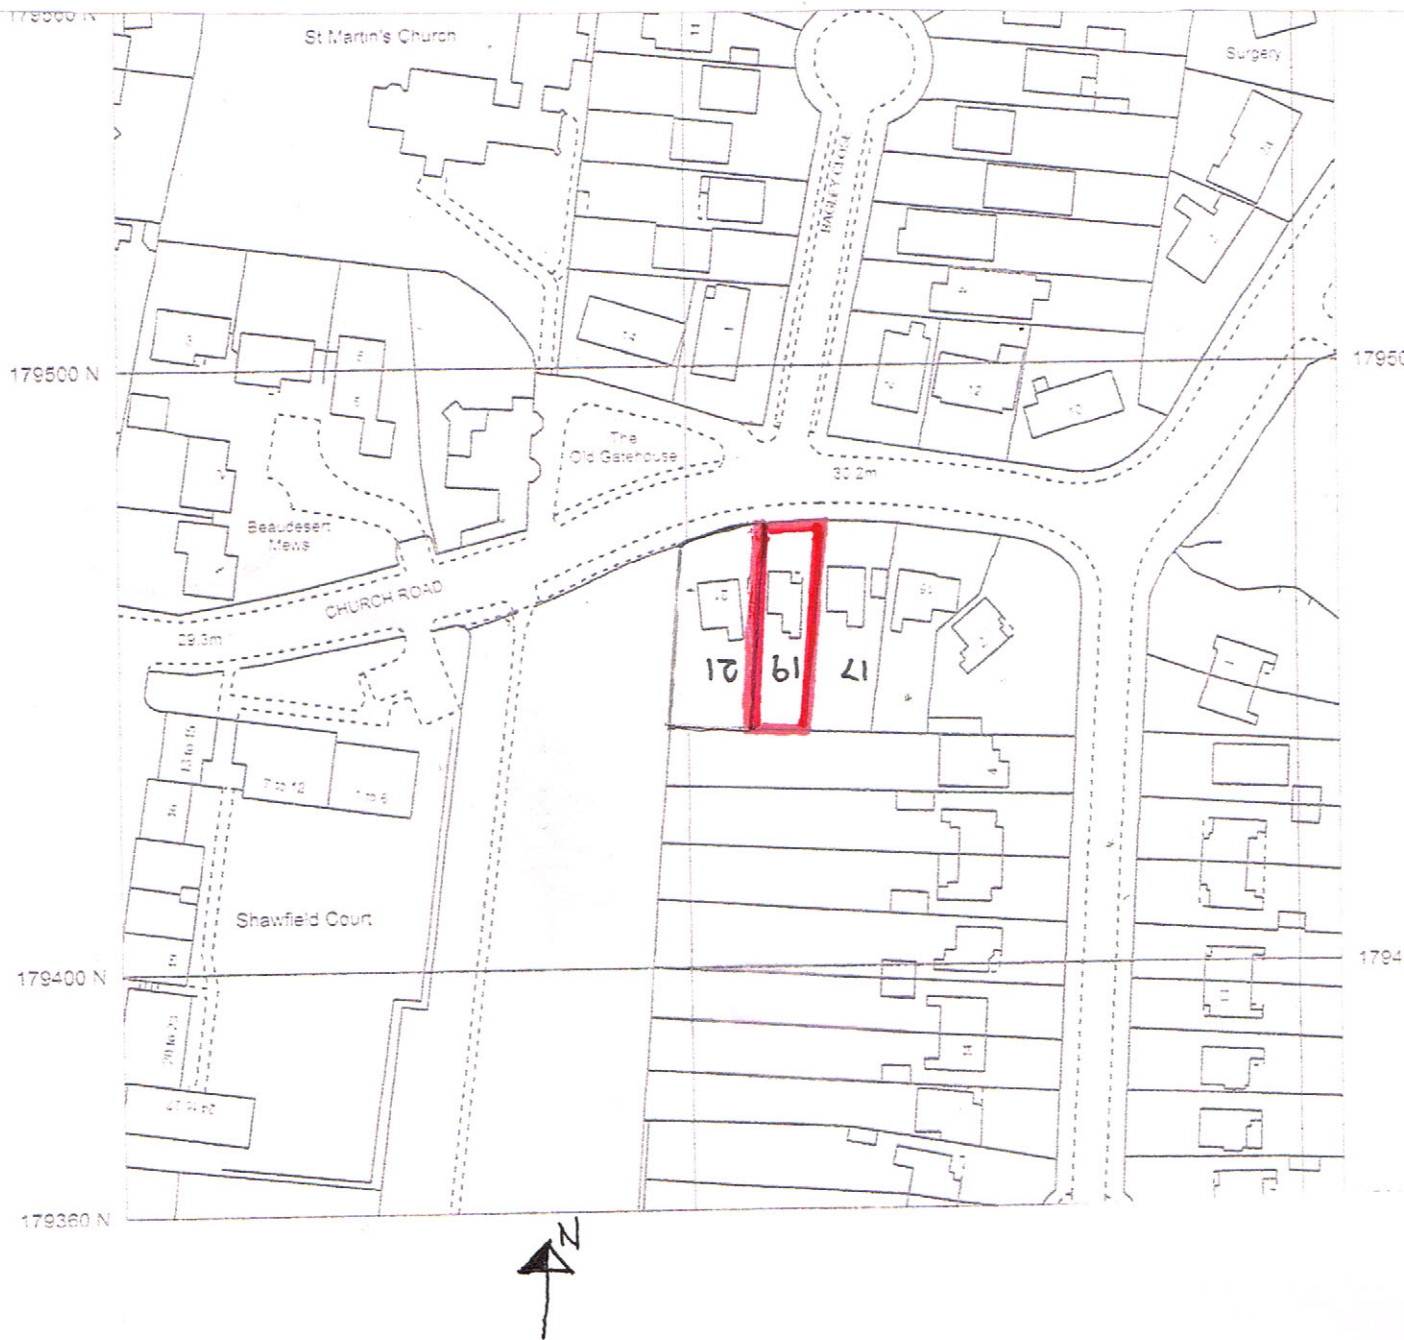

19 CHURCH CLOSE LOCATION PLAN
 WEST DRAYTON
 UB7 7PT

DWG NO: 3013-SK1

SCALE : 1:1250