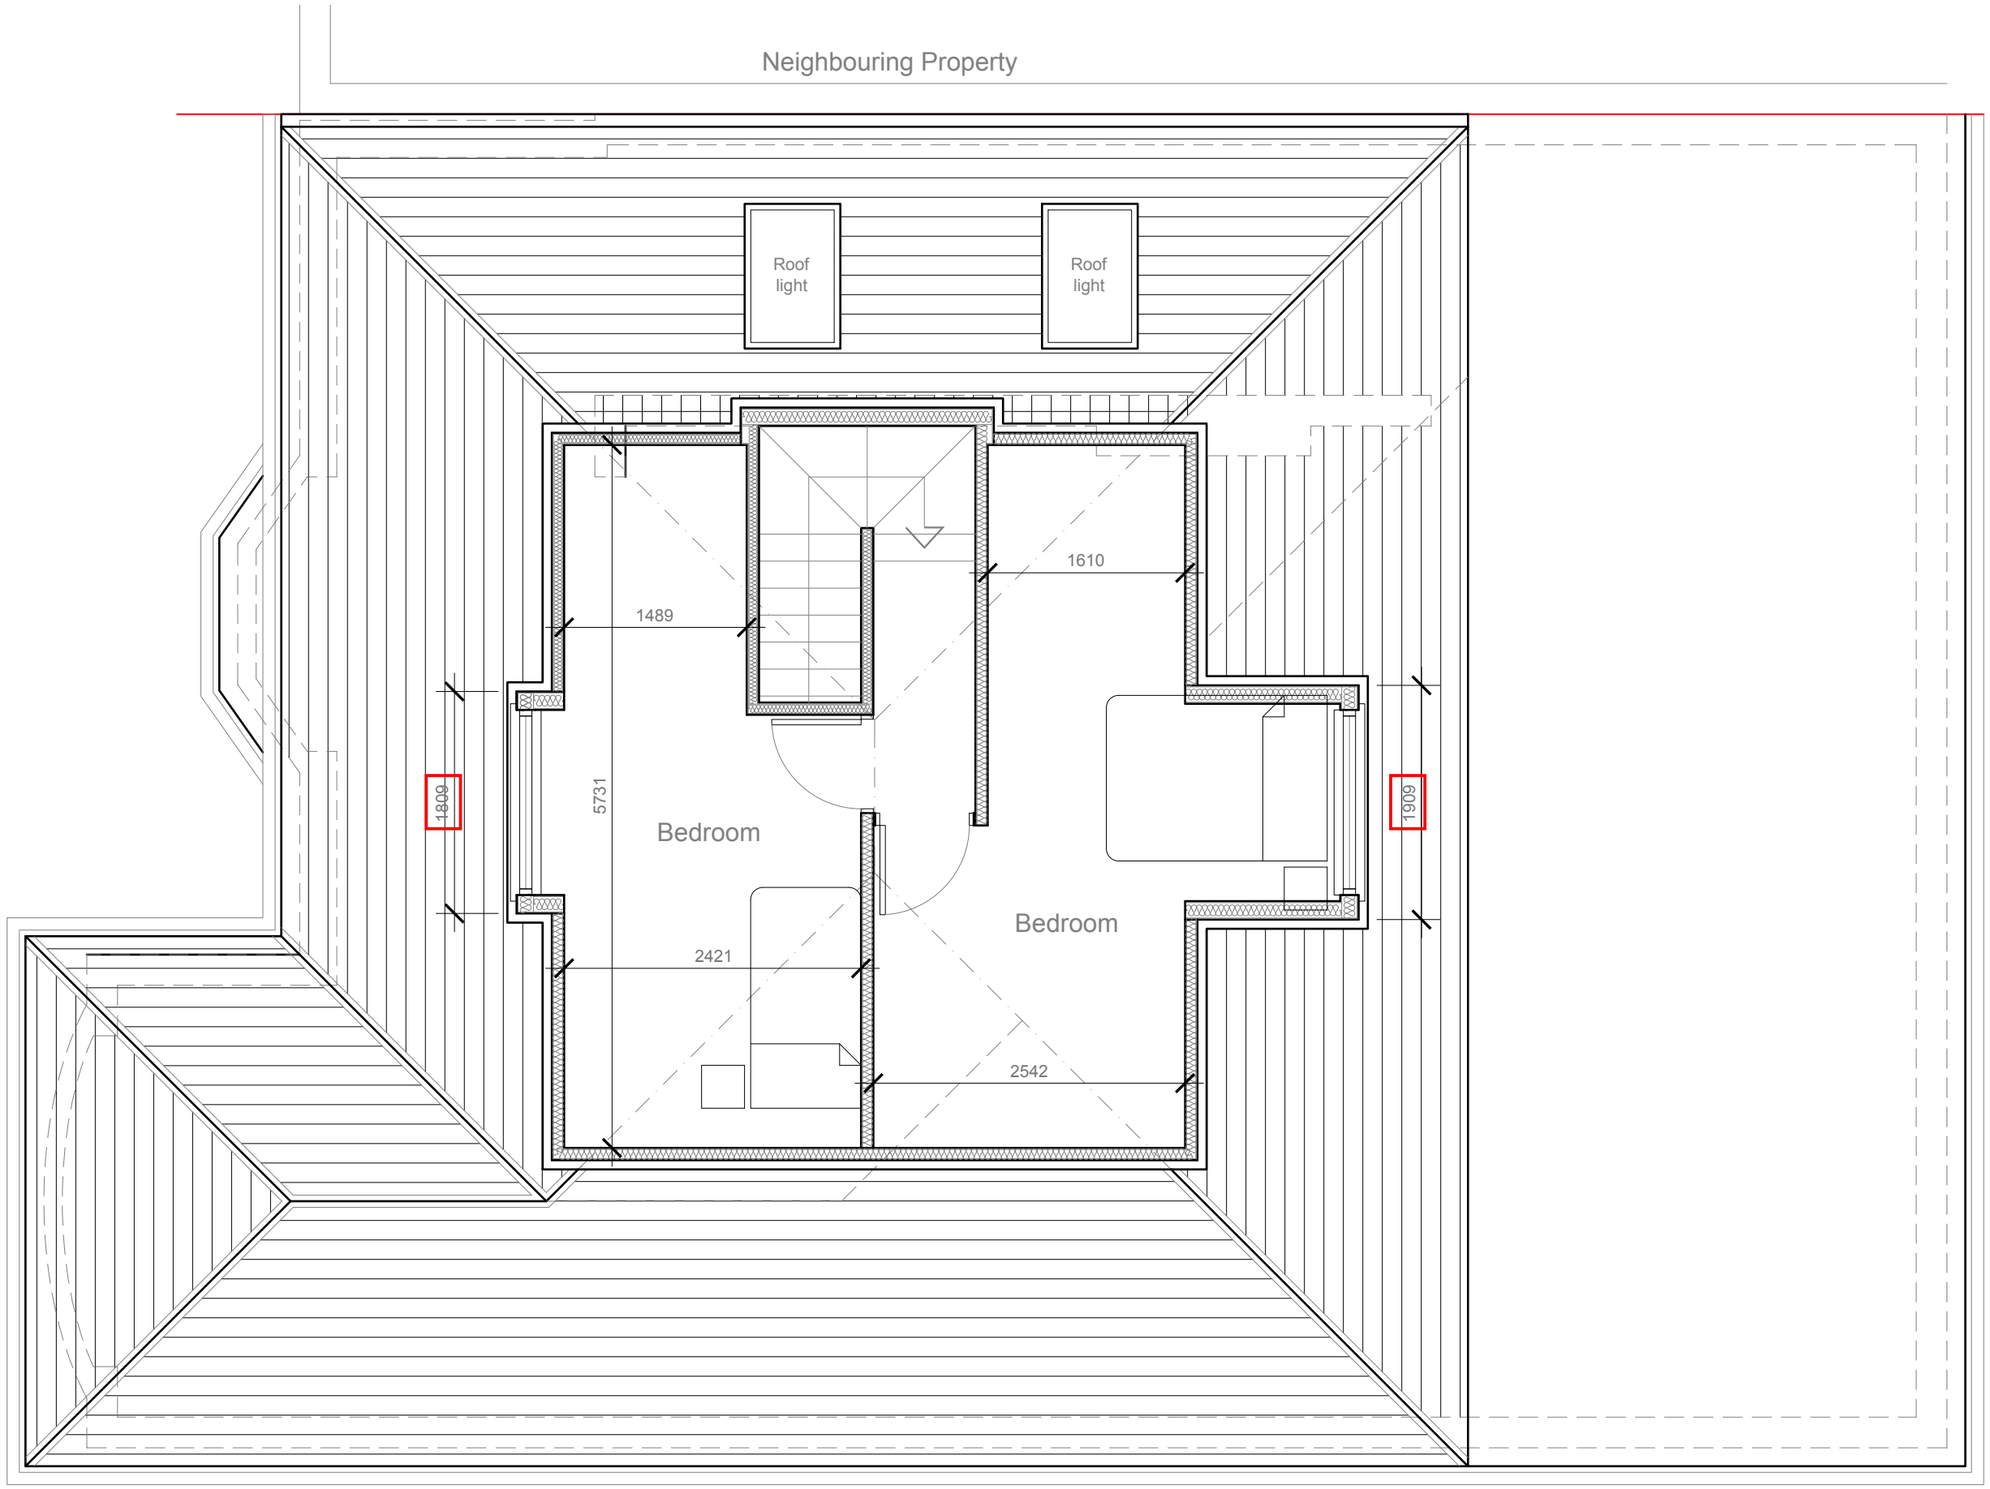

PROPOSED
LOFT PLAN 1:50

1:50

0 1 2 5 Meter

Multi Creation	Project: 77 Hillside Road Northwood HA6 1PZ	Title: Proposed Loft plan	Scale: 1:50 @ A3 Date: May 2019 Drawing No.: 3222/LFT-05/SP Revision A 09/19, B 19.11.19

239 Western Road, Southall, Middx, UB2 5HS Tel: 020 8571 1369 info@multicreation.co.uk

Roof pitch and tiles
to match existing

New windows and door
to be double glazed
to match existing

External finish to be
rendered and painted
to match existing

DPC to be no less than
150mm above ground level

PROPOSED
FRONT ELEVATION 1:100

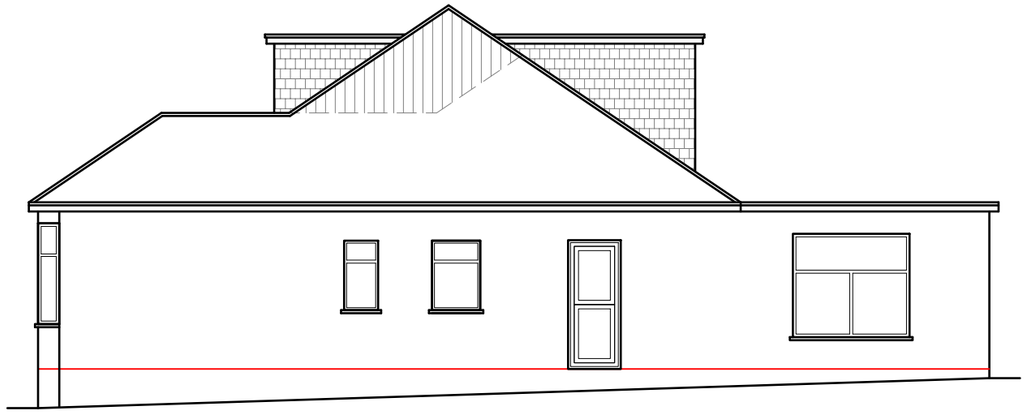

PROPOSED
SIDE ELEVATION 1:100

PROPOSED
REAR ELEVATION 1:100

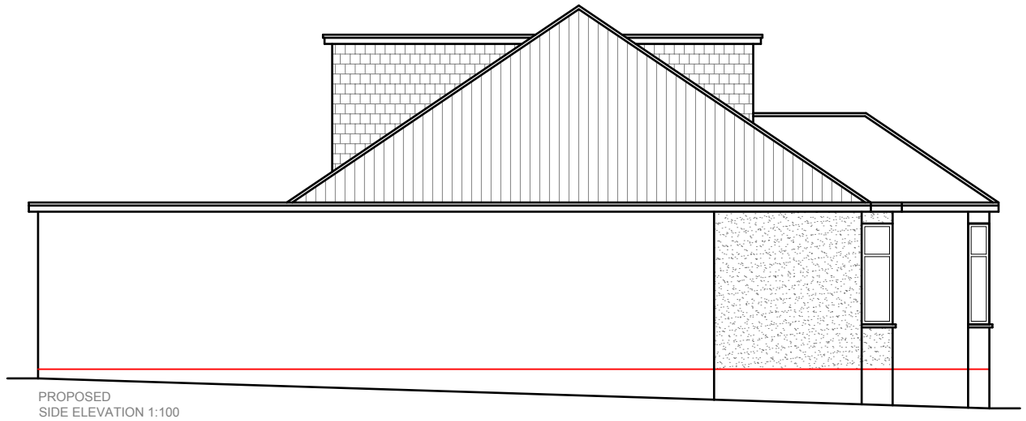

PROPOSED
SIDE ELEVATION 1:100

Roof pitch and tiles
to match existing

New windows and door
to be double glazed
to match existing

External finish to be
rendered and painted
to match existing

DPC to be no less than
150mm above ground level

1:100

0 1 2 5 10 Meter

Multi Creation	Project: 77 Hillside Road Northwood HA6 1PZ	Title: Proposed Elevations	Scale: 1:100 @ A3 Date: May 2019 Drawing No.: 3222/LFT-06/SP Revision A B 09/19 19.11.19

239 Western Road, Southall, Middx, UB2 5HS Tel: 020 8571 1369 info@multicreation.co.uk

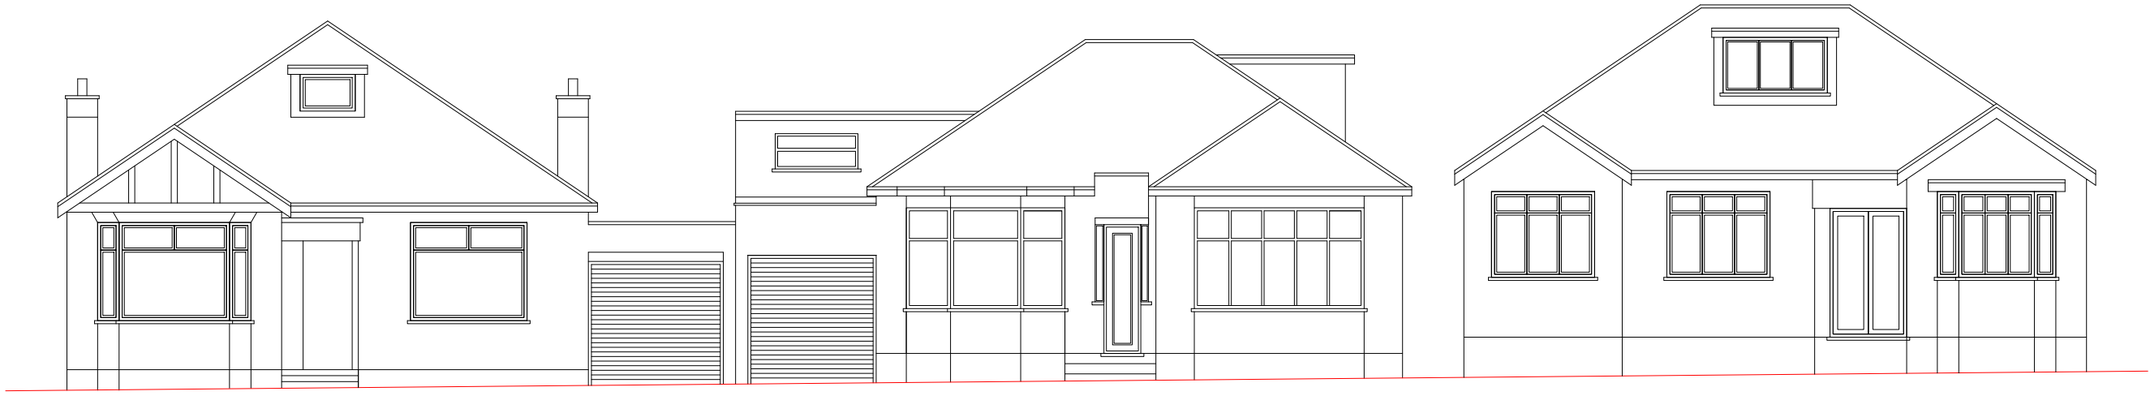

Existing Street Elevation
Scale 1:100

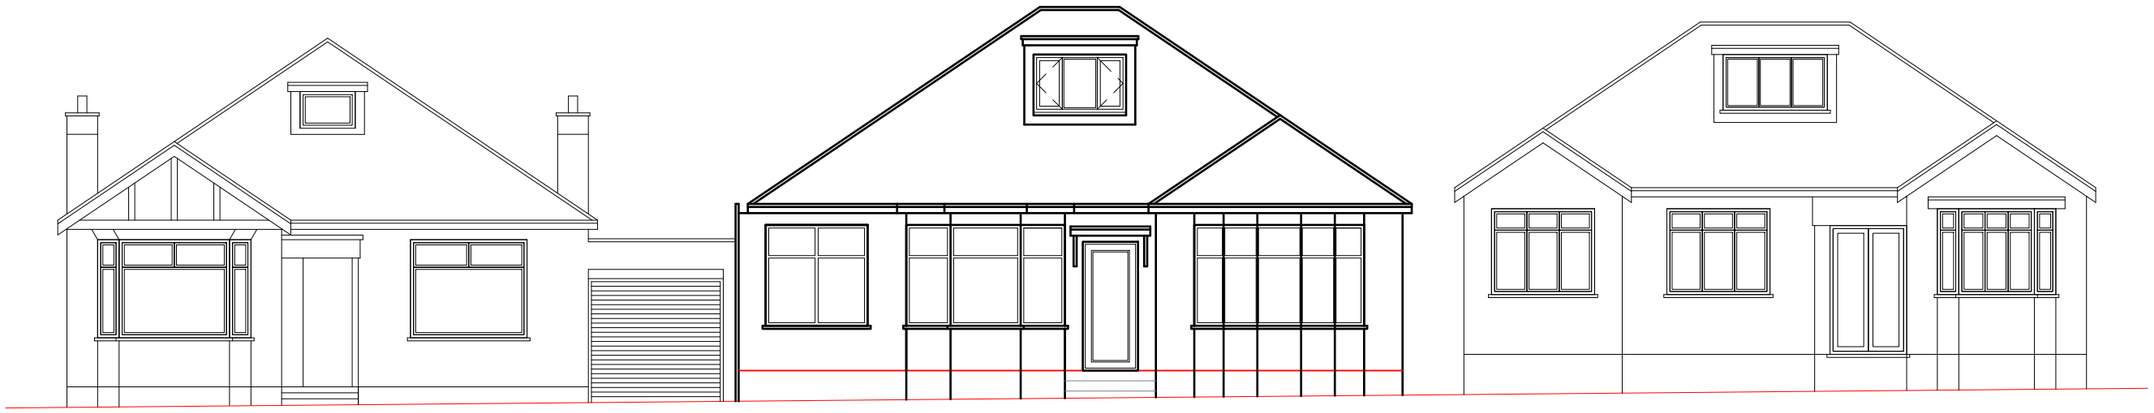

Proposed Street Elevation
Scale 1:100

1:100

0 1 2 5 10 Meter

Multi Creation	Project: 77 Hillside Road Northwood HA6 1PZ	Title: Steet Elevations	Scale: 1:100 @ A3 Date: May 2019 Drawing No.: 3222/LFT-07/SP Revision A B 09/19 19.11.19

239 Western Road, Southall, Middx, UB2 5HS Tel: 020 8571 1369 info@multicreation.co.uk