




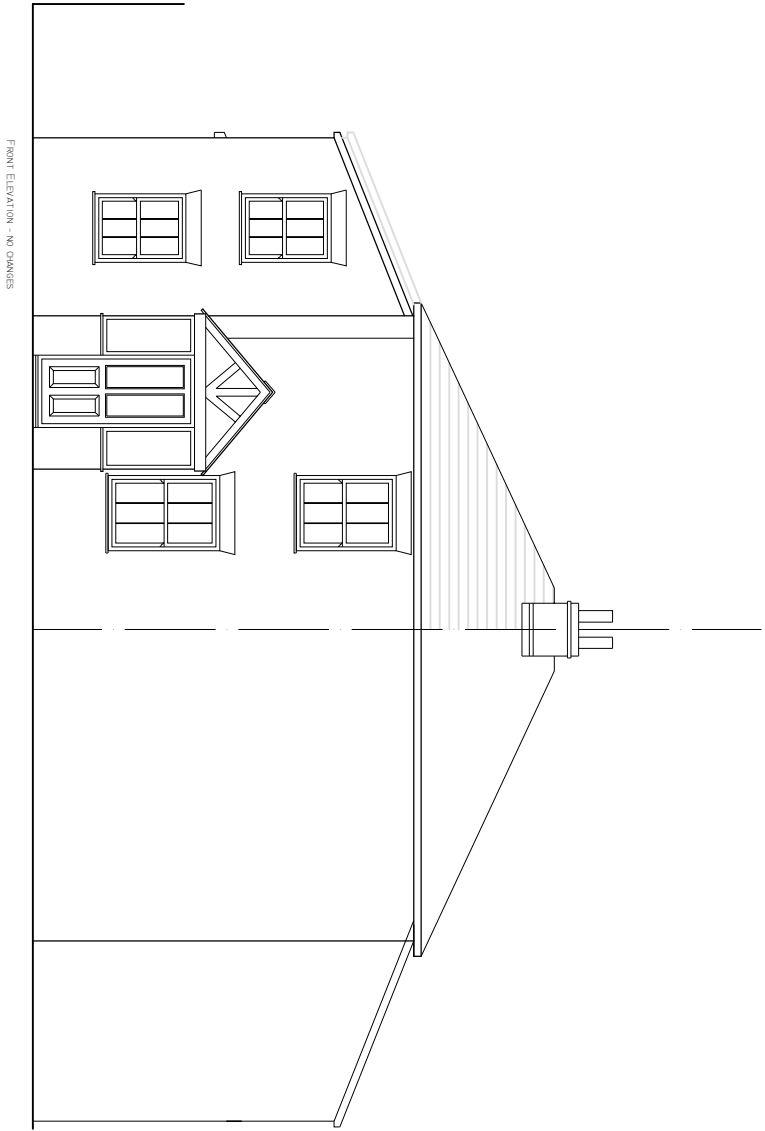

4.038 (2.24 ROOM CEILING HEIGHT)
4.631 (2.23 ROOM CEILING HEIGHT)
4.255 ROOM LEVEL
4.246 CEILING HEIGHT 1.1 ABOVE
4.205 ROOM 2 ROOM 8 ROOM LEVEL
4.196 (2.20 ROOM CEILING HEIGHT)
0.00 HOUSE GROUND LEVEL
-0.077 HOUSE GROUND LEVEL

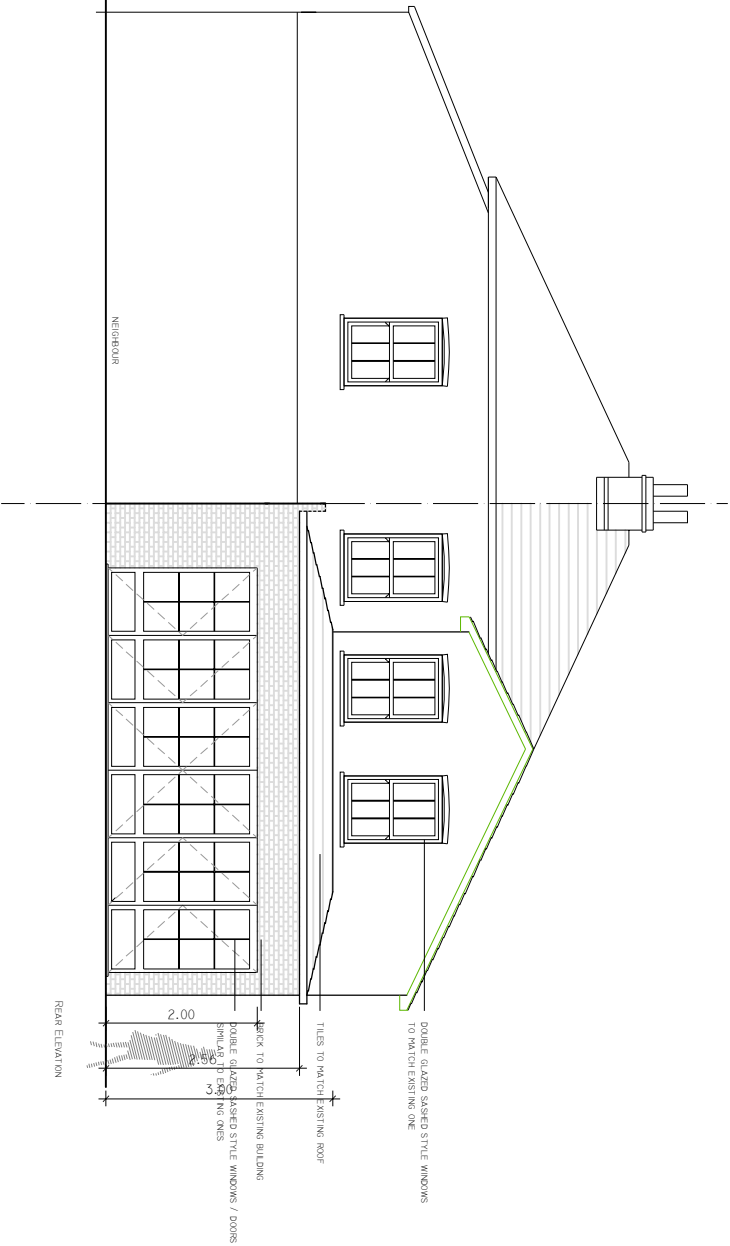


DOUBLE GLAZED BAYED STYLE WINDOWS TO MATCH EXISTING ONE
TILES TO MATCH EXISTING ROOF
BACK TO MATCH EXISTING BUILDING
DOUBLE GLAZED BAYED STYLE WINDOWS / DOORS
2.00
0.00 HOUSE GROUND LEVEL
-0.077 HOUSE GROUND LEVEL

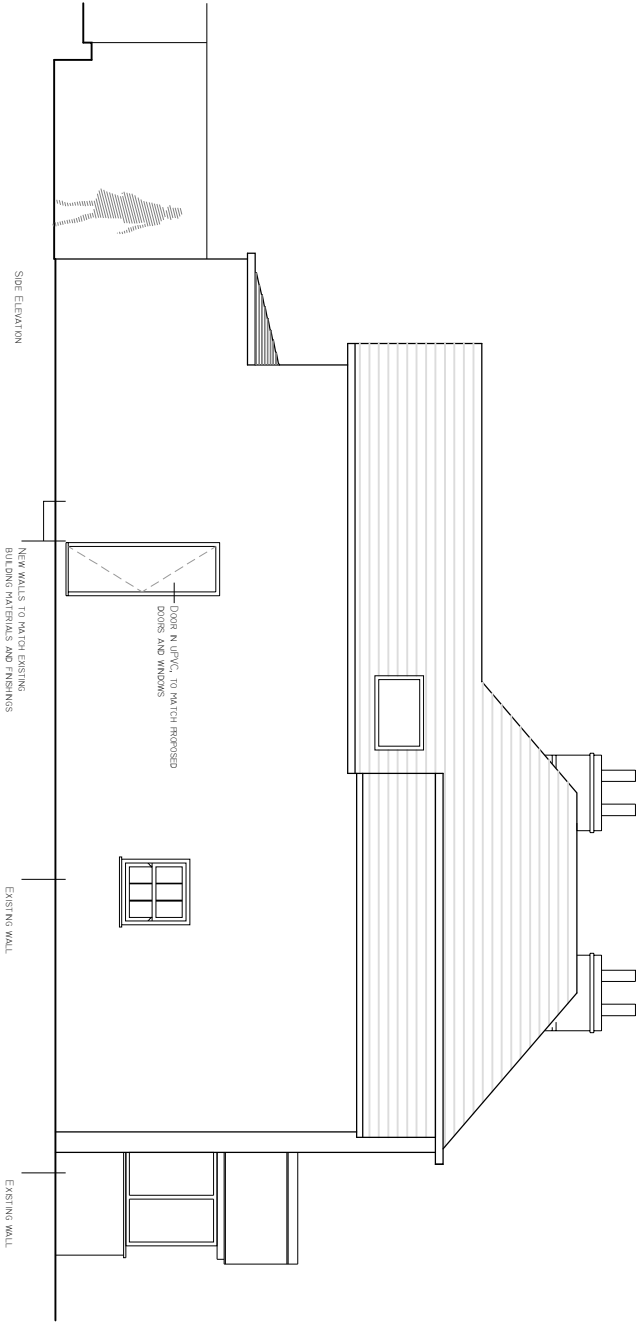

DOOR N 1/4" C. TO MATCH PROPOSED DOORS AND WINDOWS
NEW WALLS TO MATCH EXISTING BUILDING MATERIALS AND FINISHES
EXISTING WALL
EXISTING WALL

4.038 (2.24 ROOM CEILING HEIGHT)
4.631 (2.23 ROOM CEILING HEIGHT)
4.255 ROOM LEVEL
4.246 CEILING HEIGHT 1.1 ABOVE
4.205 ROOM 2 ROOM 8 ROOM LEVEL
4.196 (2.20 ROOM CEILING HEIGHT)
0.00 HOUSE GROUND LEVEL

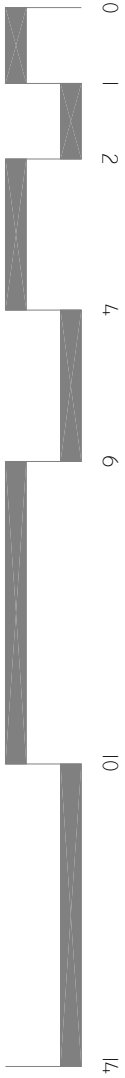

TITLE: House extension on ground and first floor

PROJECT: Proposed Elevations

CLIENT: Mr Pard Gosai

PLACE: 67 High Road
Ickenham
UB10 8LQ

ARCHITECT
ALEXANDRE MIGUEL MARQUES DURAO
RIBA Registration No: 20011737
ARB Registration No: 077740D

SCALE: 1:100
DATE: March 2015

Drawing Number

05

NOTES:
These drawings are subject to copyright law under the "Copyright, Designs & Patents Act 1988"
It is an infringement of copyright for another person to copy the work, distribute copies, lend or rent copyrighted work to another, or to adapt this work to create something else without the author's permission