
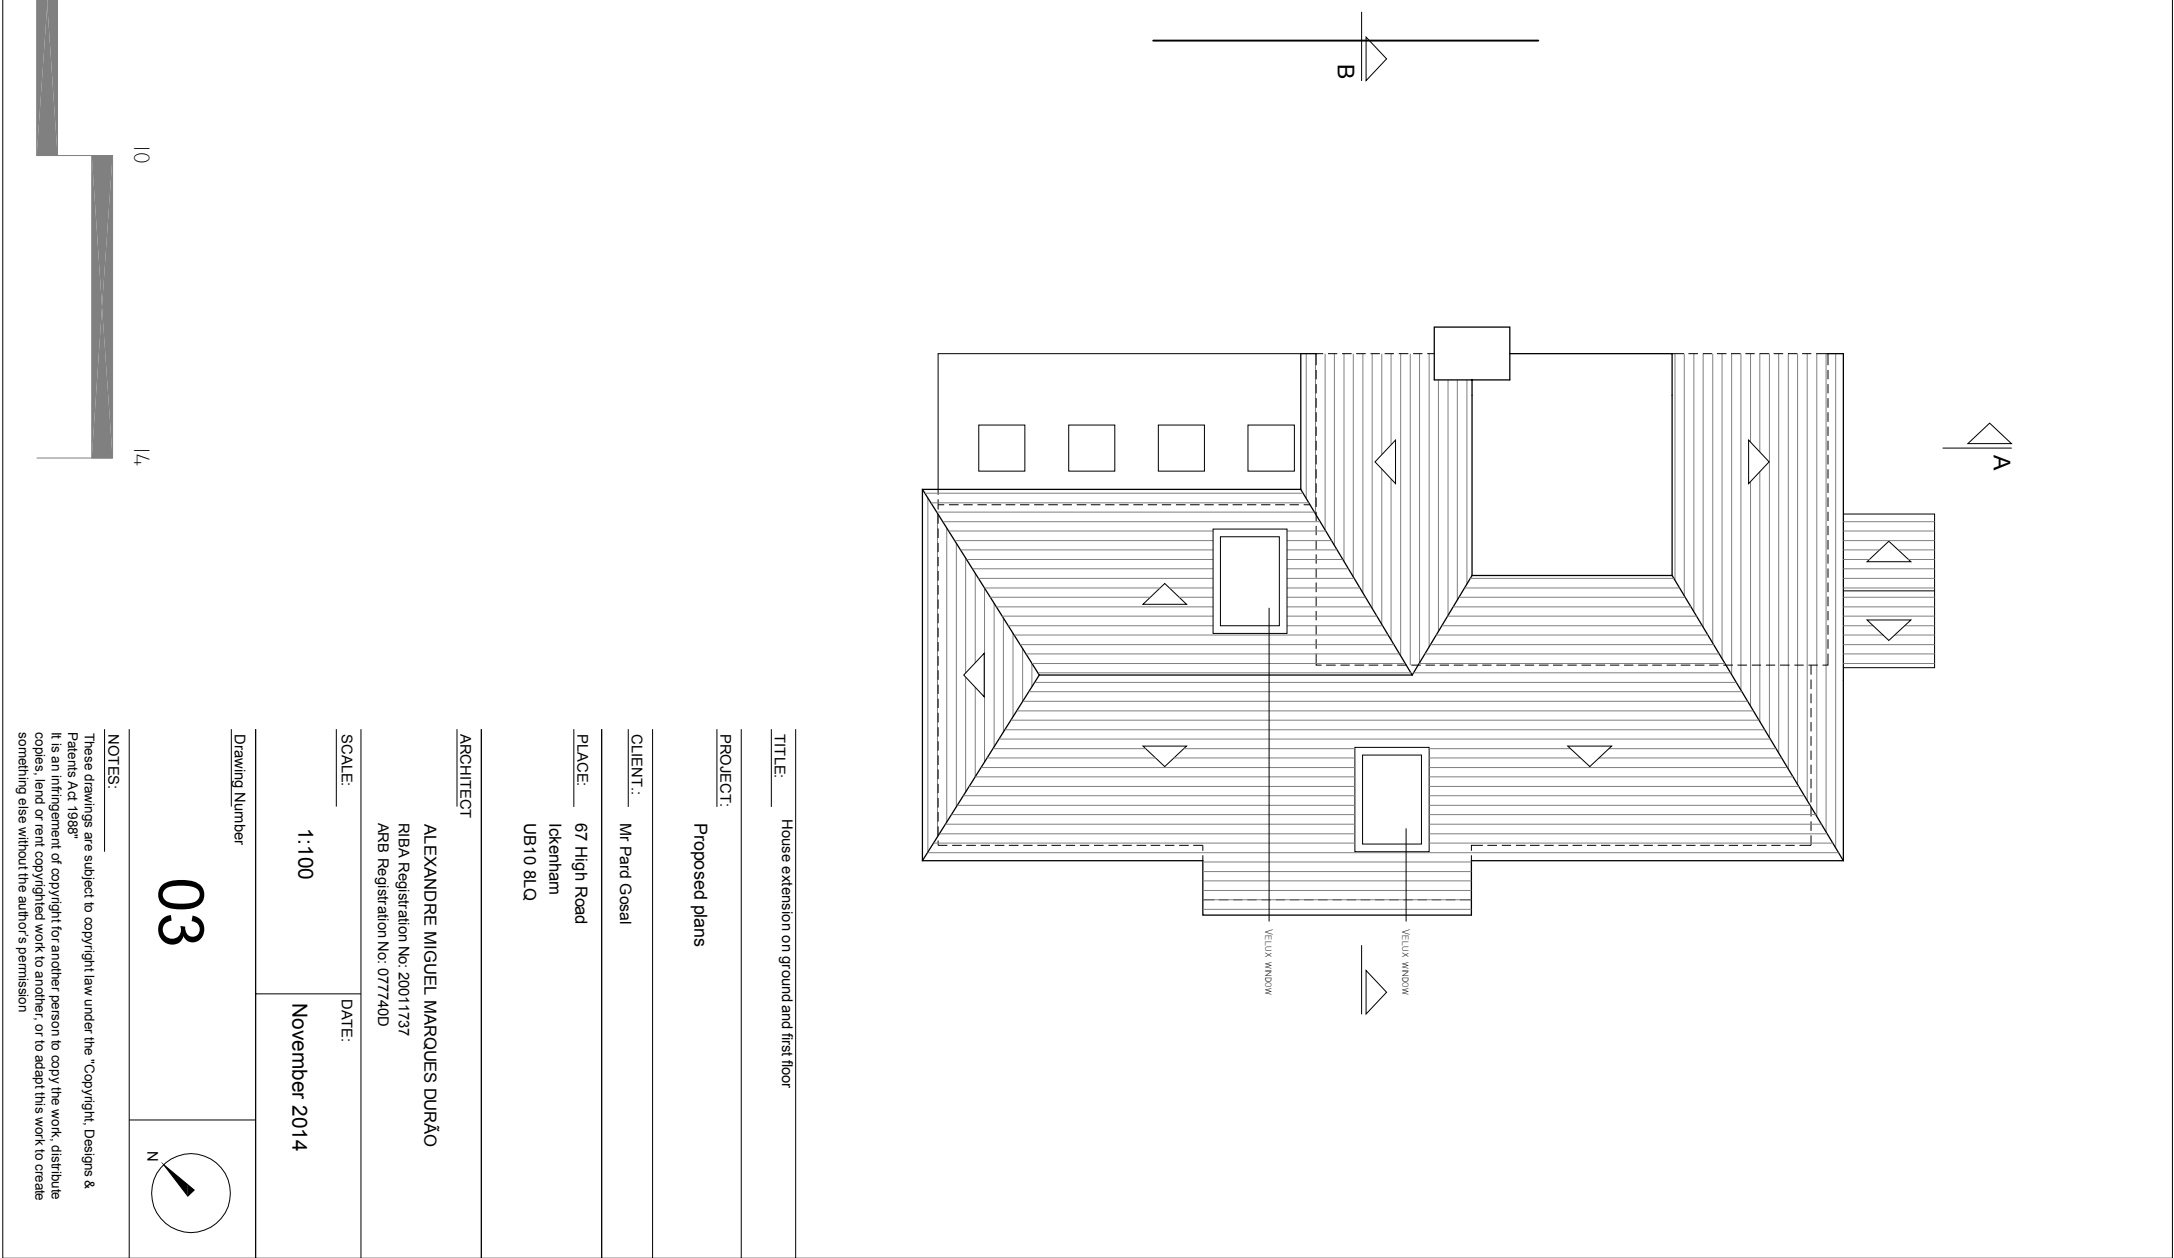
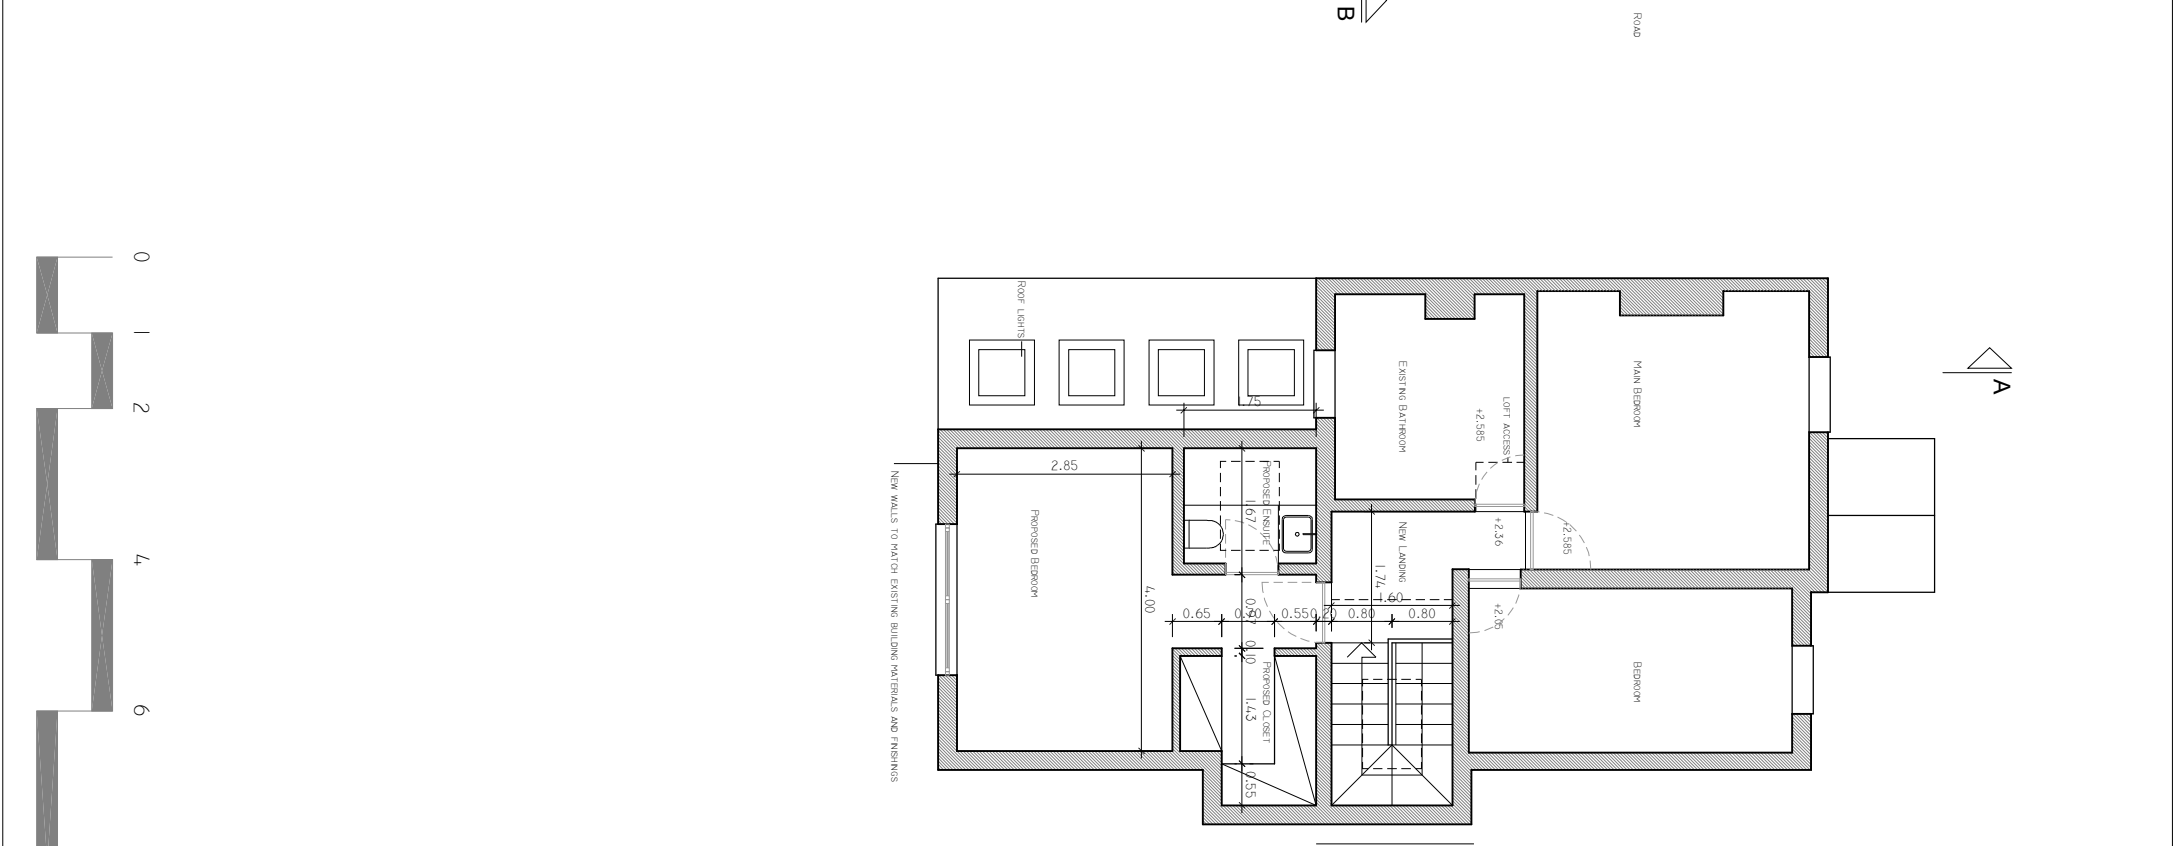


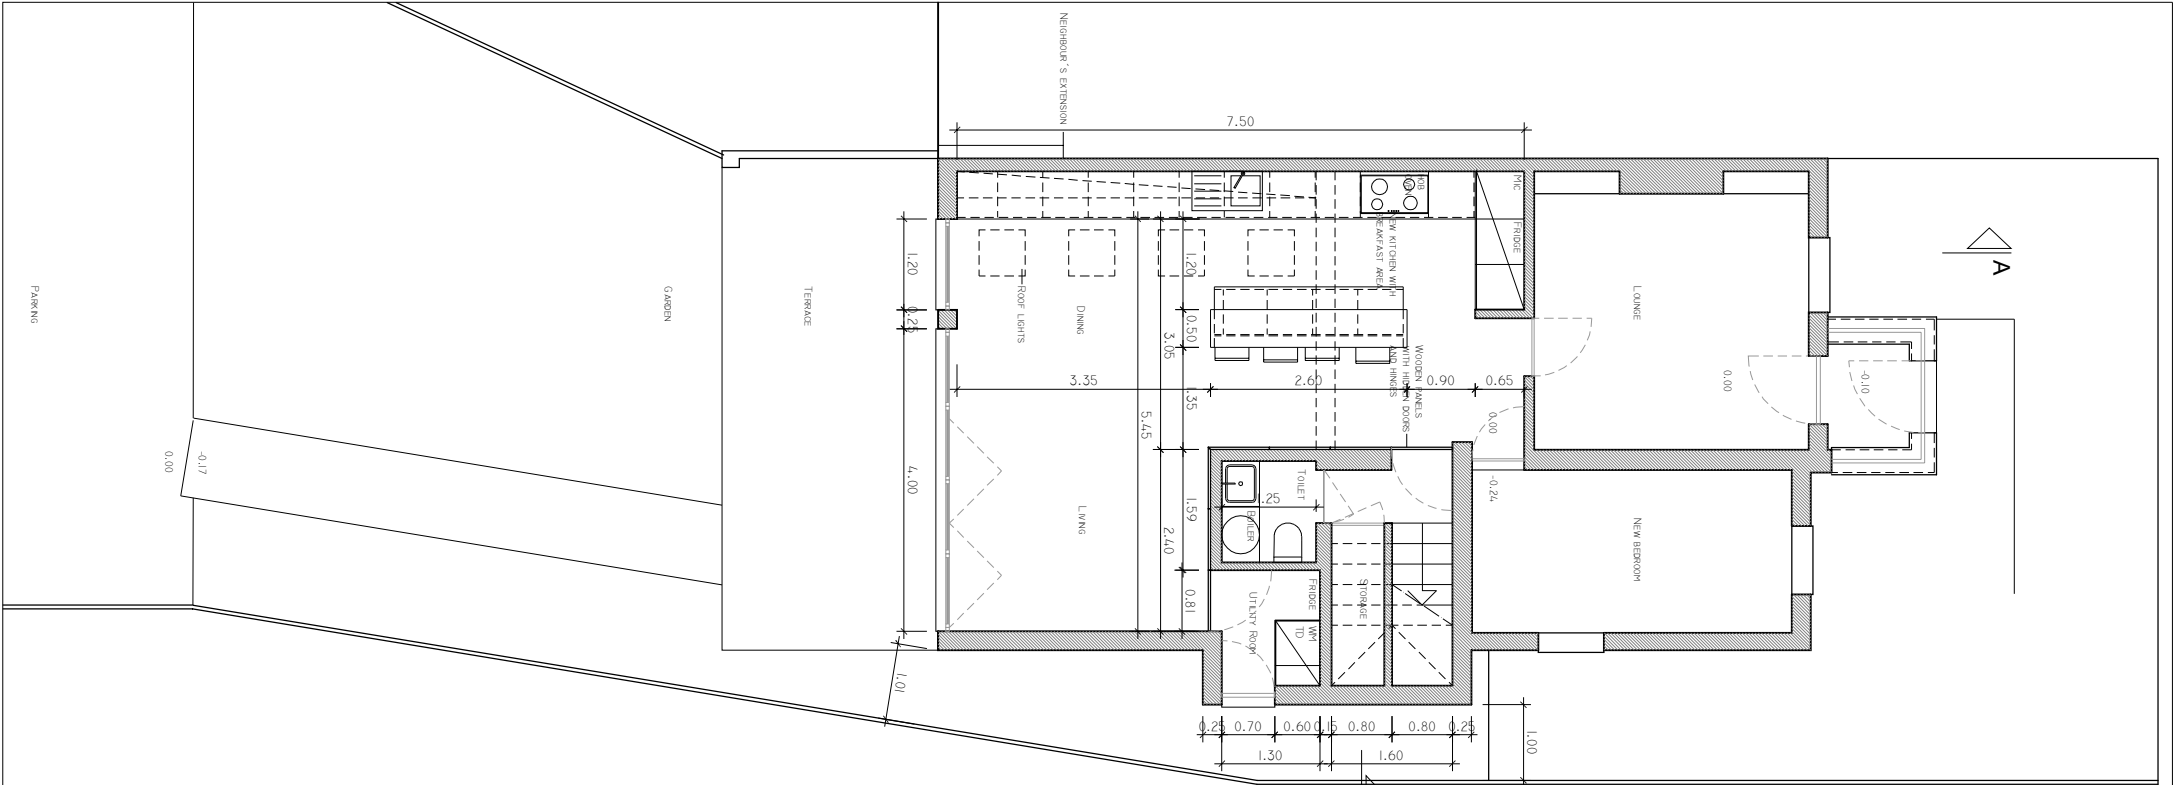

TITLE: House extension on ground and first floor	
PROJECT: Proposed plans	
CLIENT: Mr Pard Gosal	
PLACE: 67 High Road Ickenham UB10 8LQ	
ARCHITECT ALEXANDRE MIGUEL MARQUES DURÃO RIBA Registration No: 20011737 ARB Registration No: 077740D	
SCALE: 1:100	DATE: November 2014
Drawing Number	

NOTES:

These drawings are subject to copyright law under the "Copyright, Designs & Patents Act 1988".

It is an infringement of copyright for another person to copy the work, distribute copies, lend or rent copyrighted work to another, or to adapt this work to create something else without the author's permission