

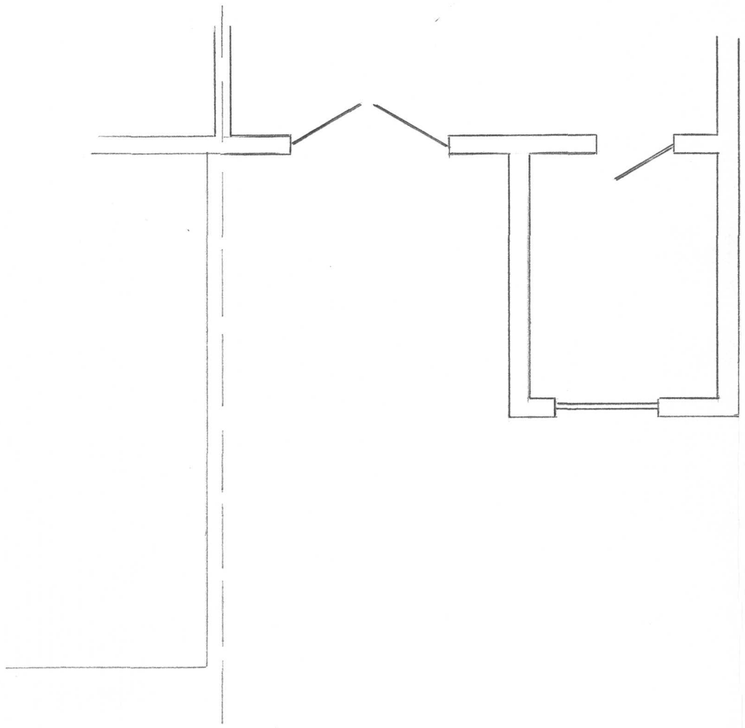


EXISTING PLAN

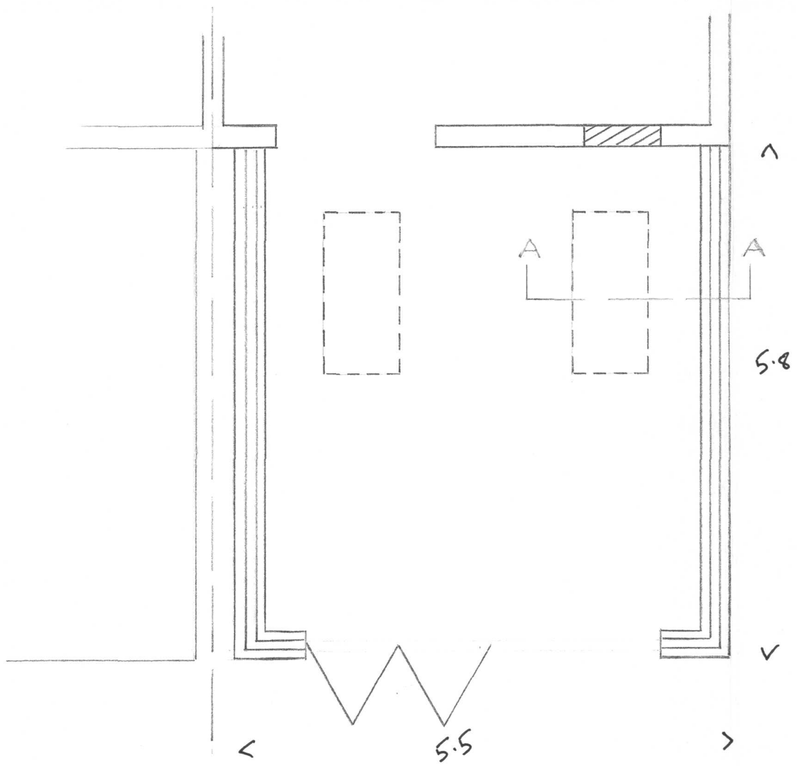

PROPOSED PLAN

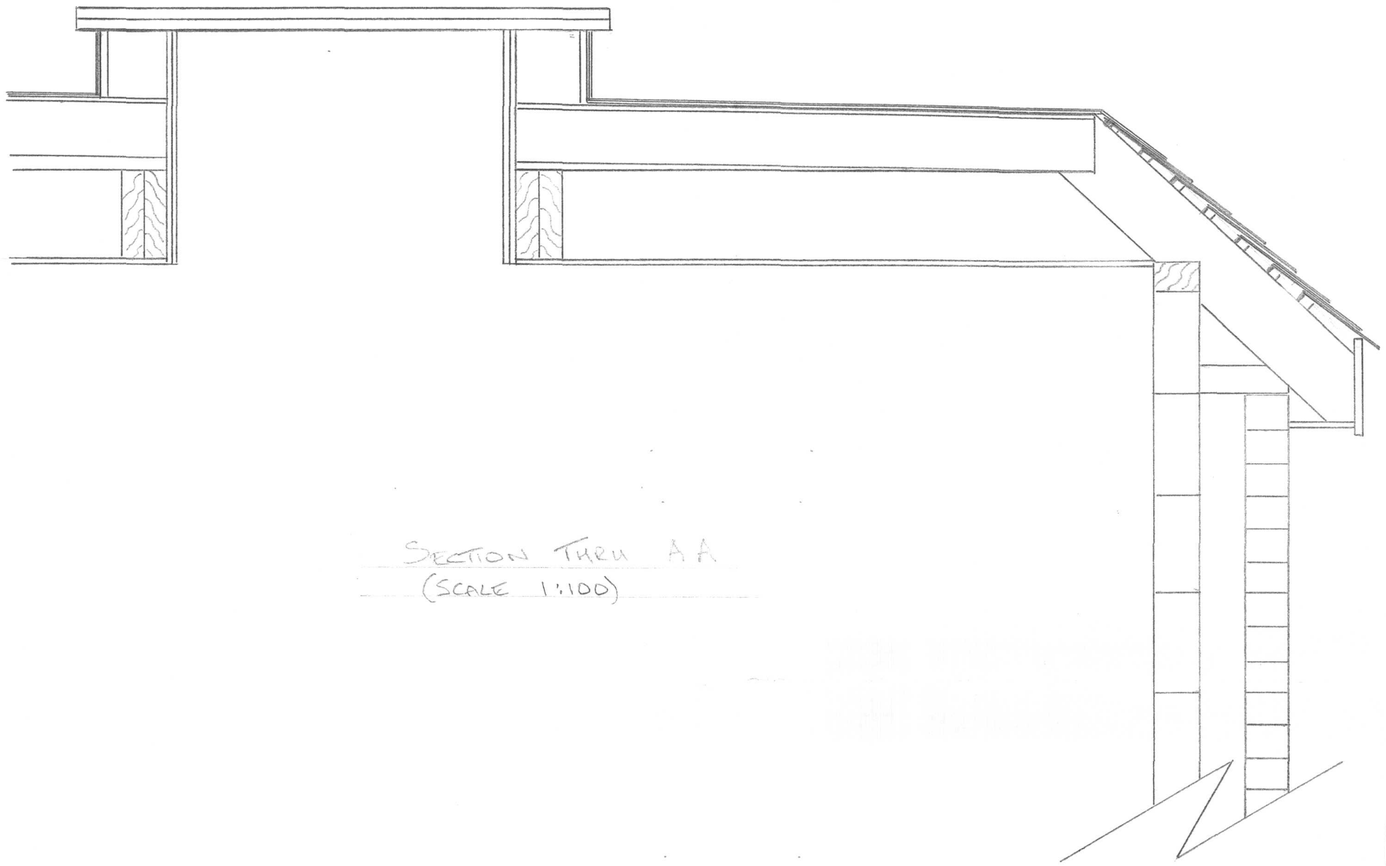

SECTION THRU A A
(SCALE 1:100)

London Borough of Hillingdon
RECEIVED
22 JUN 2016
Planning
Residents Services

CLIENT.	P. COCKMAN
DRG. No.	PC·4
SITE ADDRESS	136 BURNHAM AVE ICKENHAM UB10 8RU
SCALE	1:50