

Notes:

The drawings show design intent only. All dimensions to be checked on site prior to construction or production. Construction details to be confirmed by contractor/ manufacturer by submitting fabrication drawings for Designer's approval

Design/ drawings is not to be scaled for production and construction purpose. All discrepancies and omission on site must be reported to Designer for comment and/or approval prior to commencement of works.

The design is subject to approval by Statutory Authorities and any necessary alteration should be made of required to comply with statutory requirements and communicated to the Designer.

All design concepts and drawings are the property of Ving Pte Ltd. No reproductions, adaptations and/or copies may be made without written permission by Ving Pte Ltd.

PROJECT:

LOFT CONVERSION HIPPED ROOF TO GABLE END

CLIENT:

MR DALJEET BAGHA
49 HONEYCROFT HILL
UXBRIDGE, MIDDLESEX
UB10 9NQ

TITLE:

PROPOSED ELEVATIONS

STATUS

PLANNING

DESIGNED BY

VP

DATE

15/03/22

Page size:

A2

SCALE

1:50

DRAWING NUMBER


HH/49/105

REVISION

A

SHEET No.

5

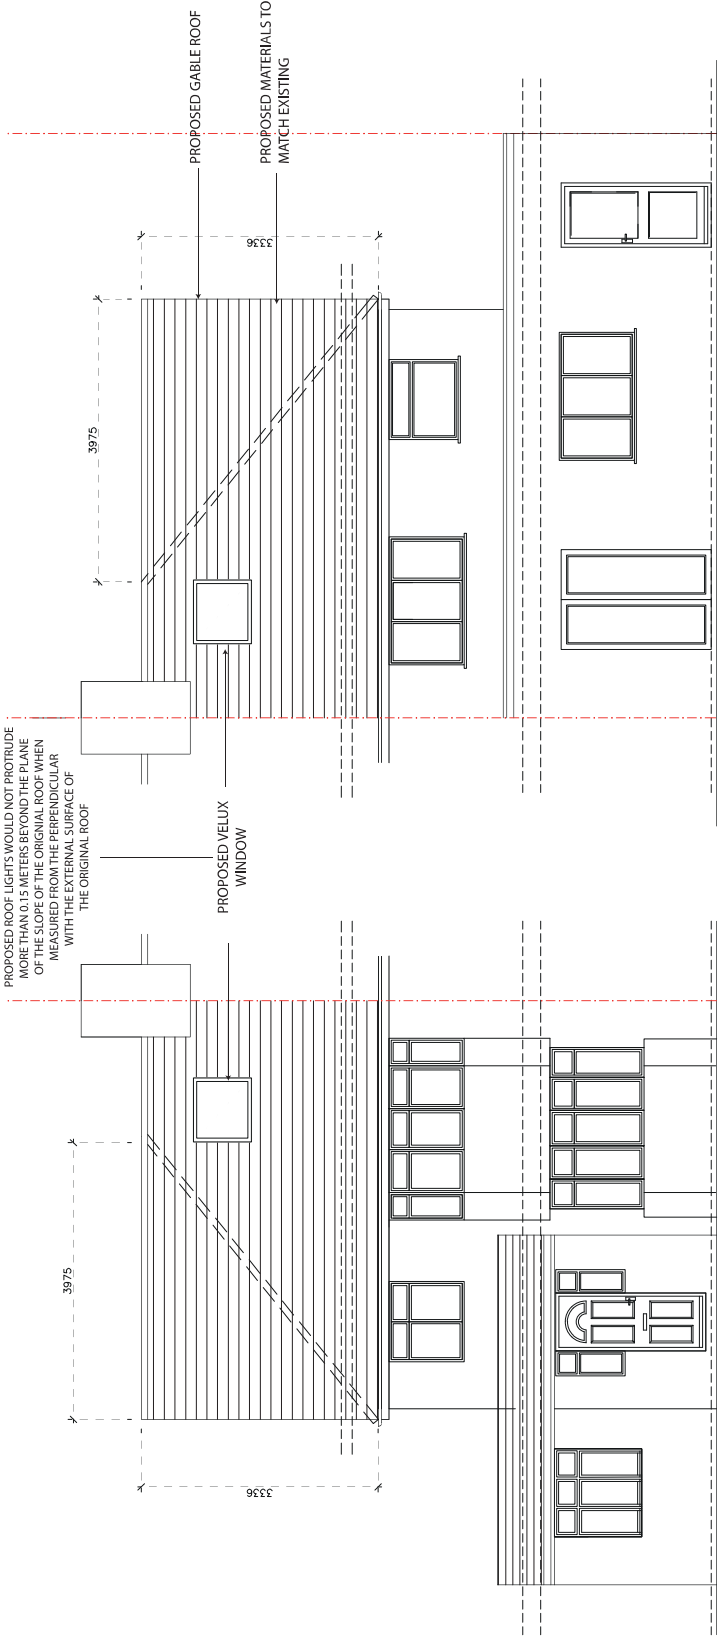


Note:

Hipped Roof to Gable End Volume

D X H X W

$(3.975 \times 3.336 \times 7.341) / 6 = 16.22\text{sqm}^3$

Therefore the loft conversion for hipped roof to gable end falls within permitted development

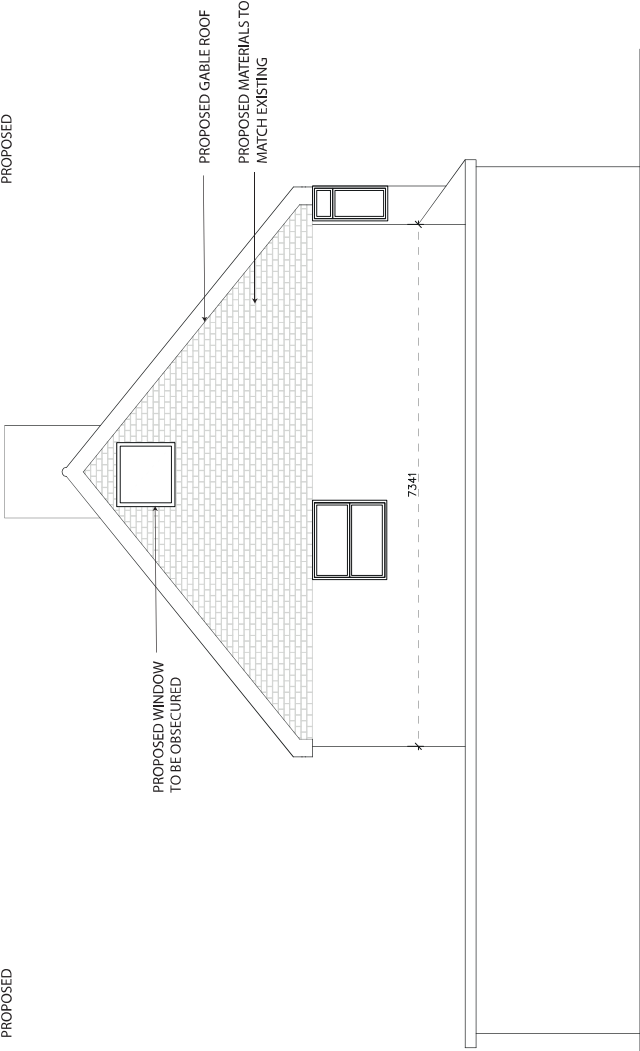

SCALE 1:50

