




SITE LOCATION PLAN
SCALE 1:500
SITE BOUNDARY :

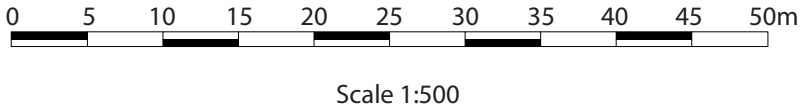

Notes:

The drawings show design intent only, all dimensions to be checked on site prior to construction or production. Construction details to be confirmed by contractor/ manufacture by submitting fabrication drawings for Designer's approval

Design/ drawings is not to be scaled for production and construction purpose.

All discrepancies and omission on site must be reported to Designer for comment and/or approval prior to commencement of works.

The designs are subject to approval by Statutory Authorities and any necessary alteration should be made of required to comply with statutory requirements and communicated to the Designer.

All design concepts and drawings are the property of Viraj Patel;
No reproductions, adaptations and/or copies may be made without written permission by Viraj Patel.

PROJECT:
LOFT CONVERSION HIPPED ROOF TO GABLE END

CLIENT: MR DALJEET BAGHA
49 HONEYCROFT HILL
UXBRIDGE, MIDDLESEX
UB10 9NQ

TITLE:
SITE LOCATION PLAN 1:500

STATUS PLANNING		DESIGNED BY VP	
DATE 15/03/22	Page size: A2	SCALE 1:500	
DRAWING NUMBER HH/49/101		REVISION A	SHEET No. 1