



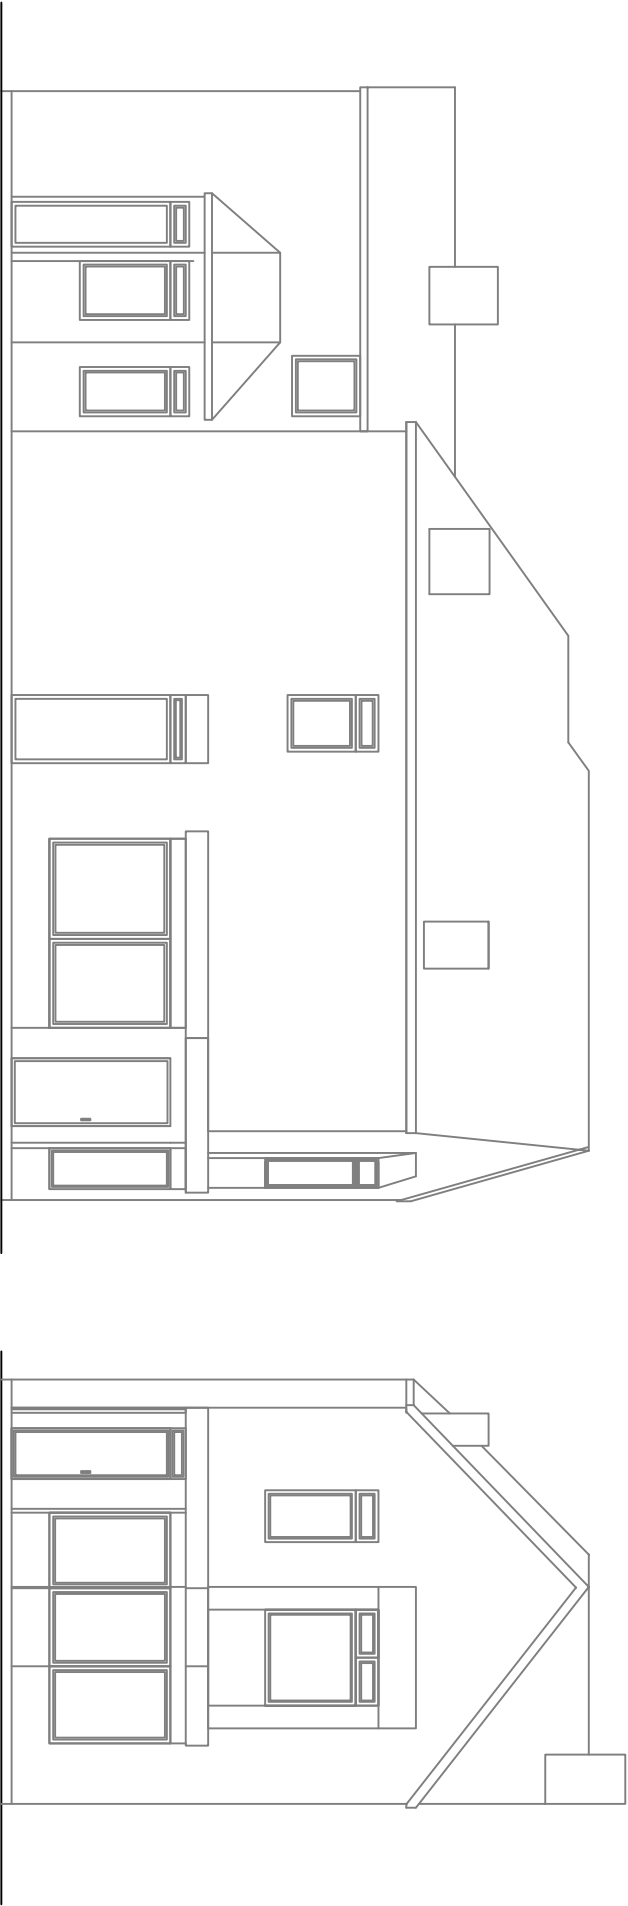


WEST SIDE ELEVATION


SOUTH SIDE ELEVATION

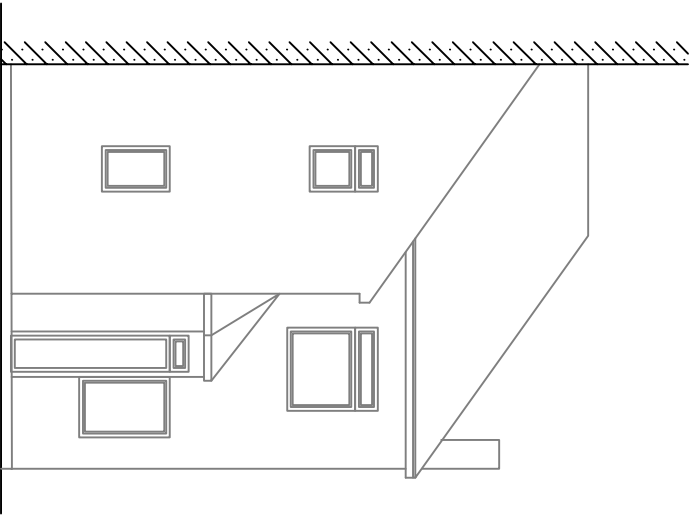

NORTH SIDE ELEVATION

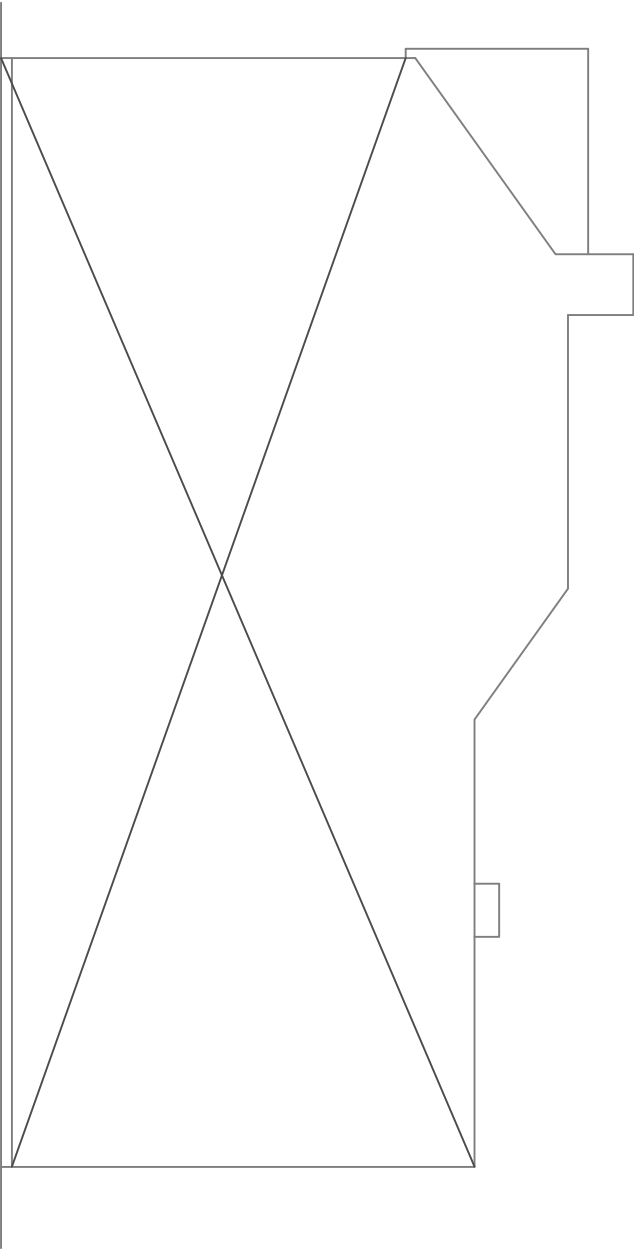

EATS SIDE ELEVATION

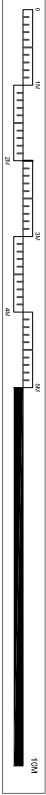

PROJECT

LAWFUL DEVELOPMENT

CLIENT:

EMDADUR RAHMAN
84 COWLEY MILL ROAD
UXBRIDGE
UB8 2QD

DWG. TITLE:	ELEVATIONS UNCHANGED	SCALE:	1:100 @ A3
JOB No.	1308	DRAWN:	W/A
DWG. No.	03	DATE:	17/10/2014
REVISION:	*	COMMENT:	PLANNING
DATE REVISED:	*	FILE NAME	01308/03

Dewale Consulting Ltd

1 ANGLESEA ROAD
LONDON SE18 6EG
TEL: 020 3371 9110
FAX: 020 8473 7438
MOBILE: 07949 526 155