




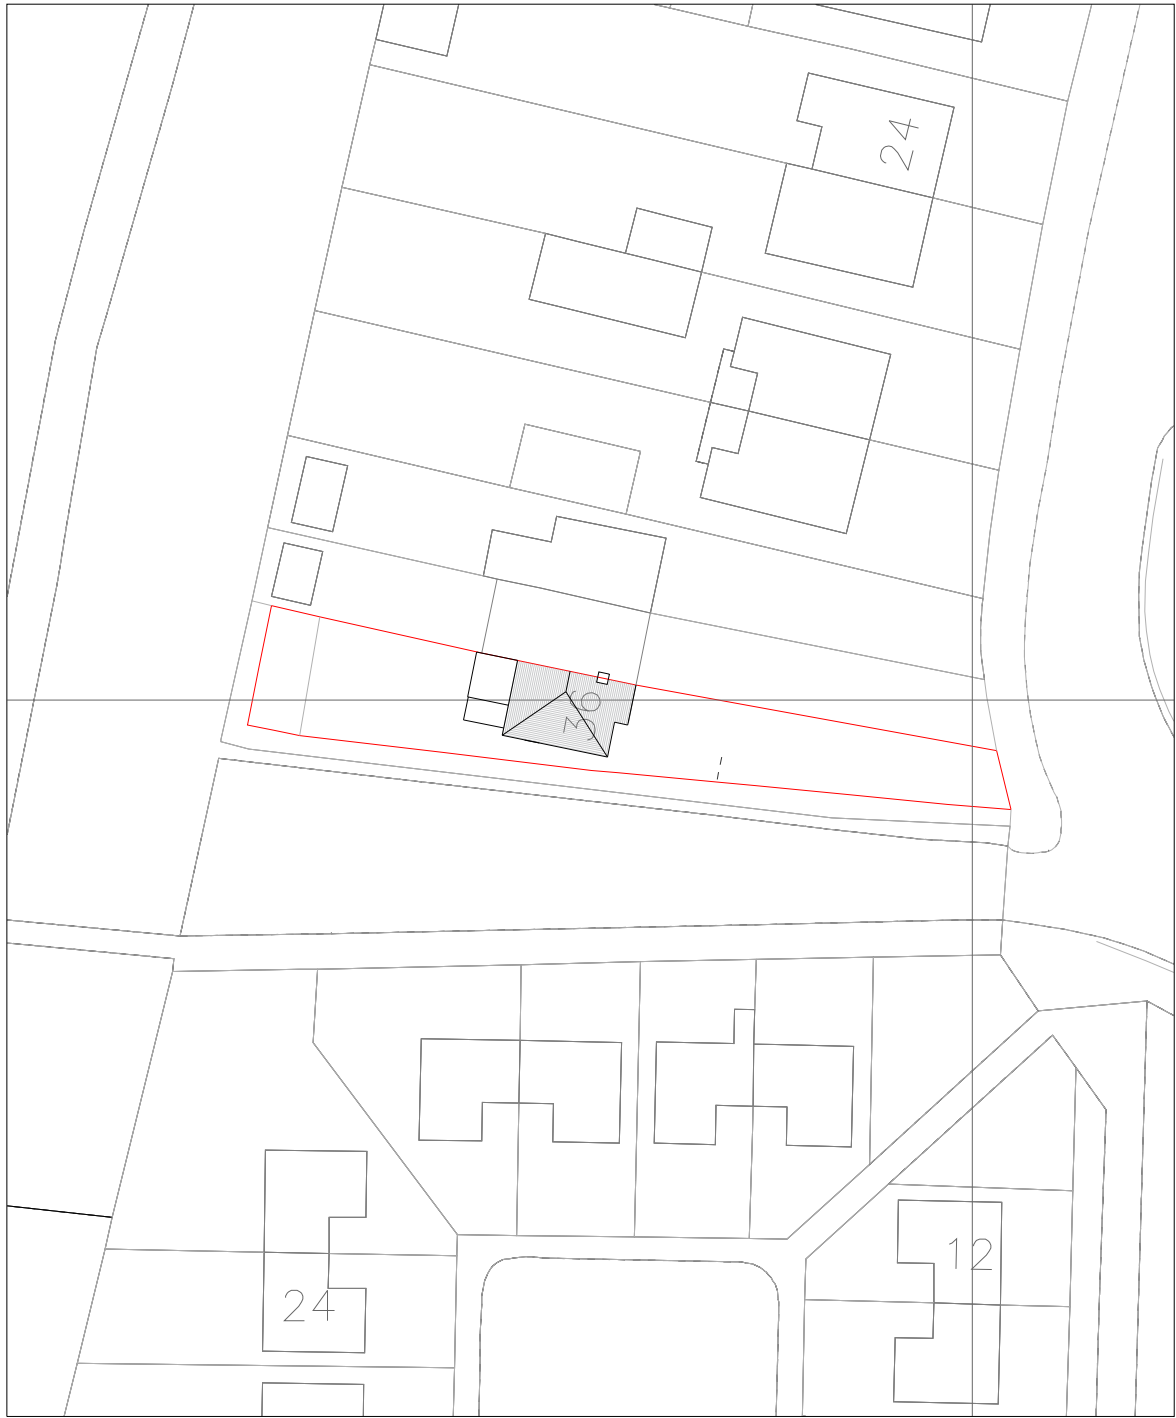

2 EXISTING BLOCK PLAN
SCALE 1:500 @ A3

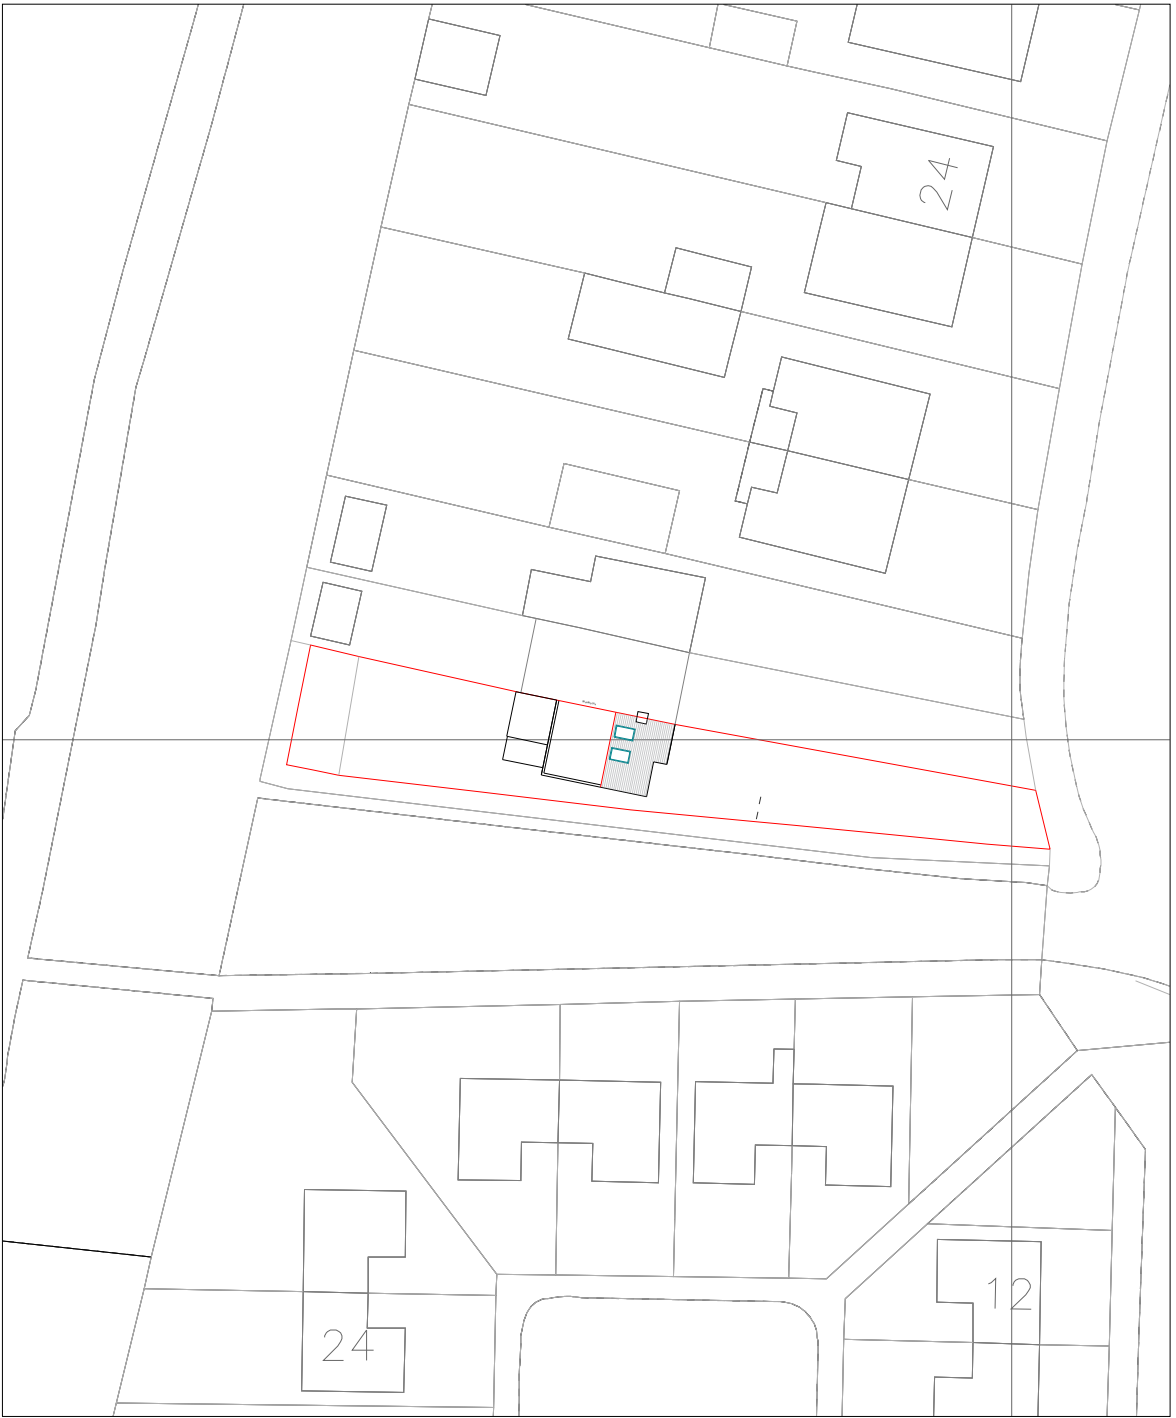

3 PROPOSED BLOCK PLAN
SCALE 1:500 @ A3

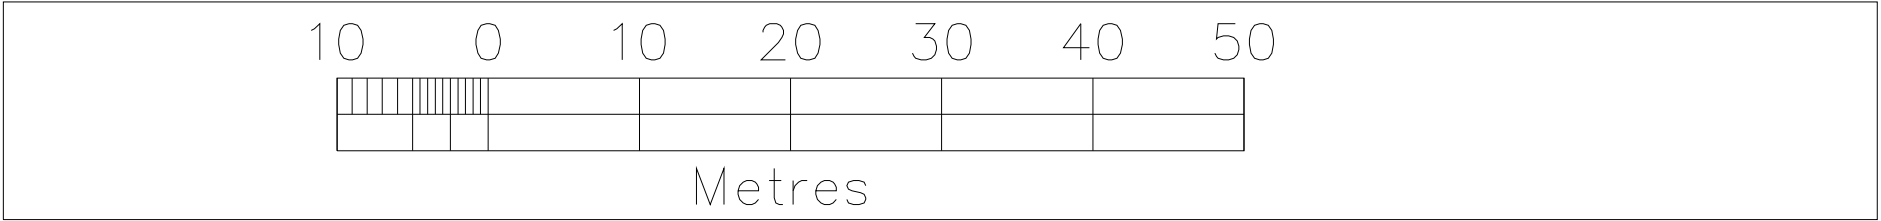

General Notes:
All dimensions are in millimeters unless noted otherwise.
All dimensions to be verified on site.
For any discrepancies and omissions, it is recipient's responsibility to verify the same specifically with the designer.
The copyright of this drawing is held by Arch-lucid. No unauthorized use or copies are permitted without our consent.



Arch-Lucid
Architectural Services
Contact: 07774463374
Email: info@archlucid.com

Client:
Aladdin Saleh
Project Title:
Loft Conversion
Project Address :
36 Morgans Lane, Hayes UB3 2UB, UK

Drawing Title	Date: 18.06.2021	
BLOCK PLAN		
Scale		A3
1:500		
Drawn By: QA/SAR	Checked By: All	Approved By: AS
Drawing No. AL21/ML/001		Revisions 00