



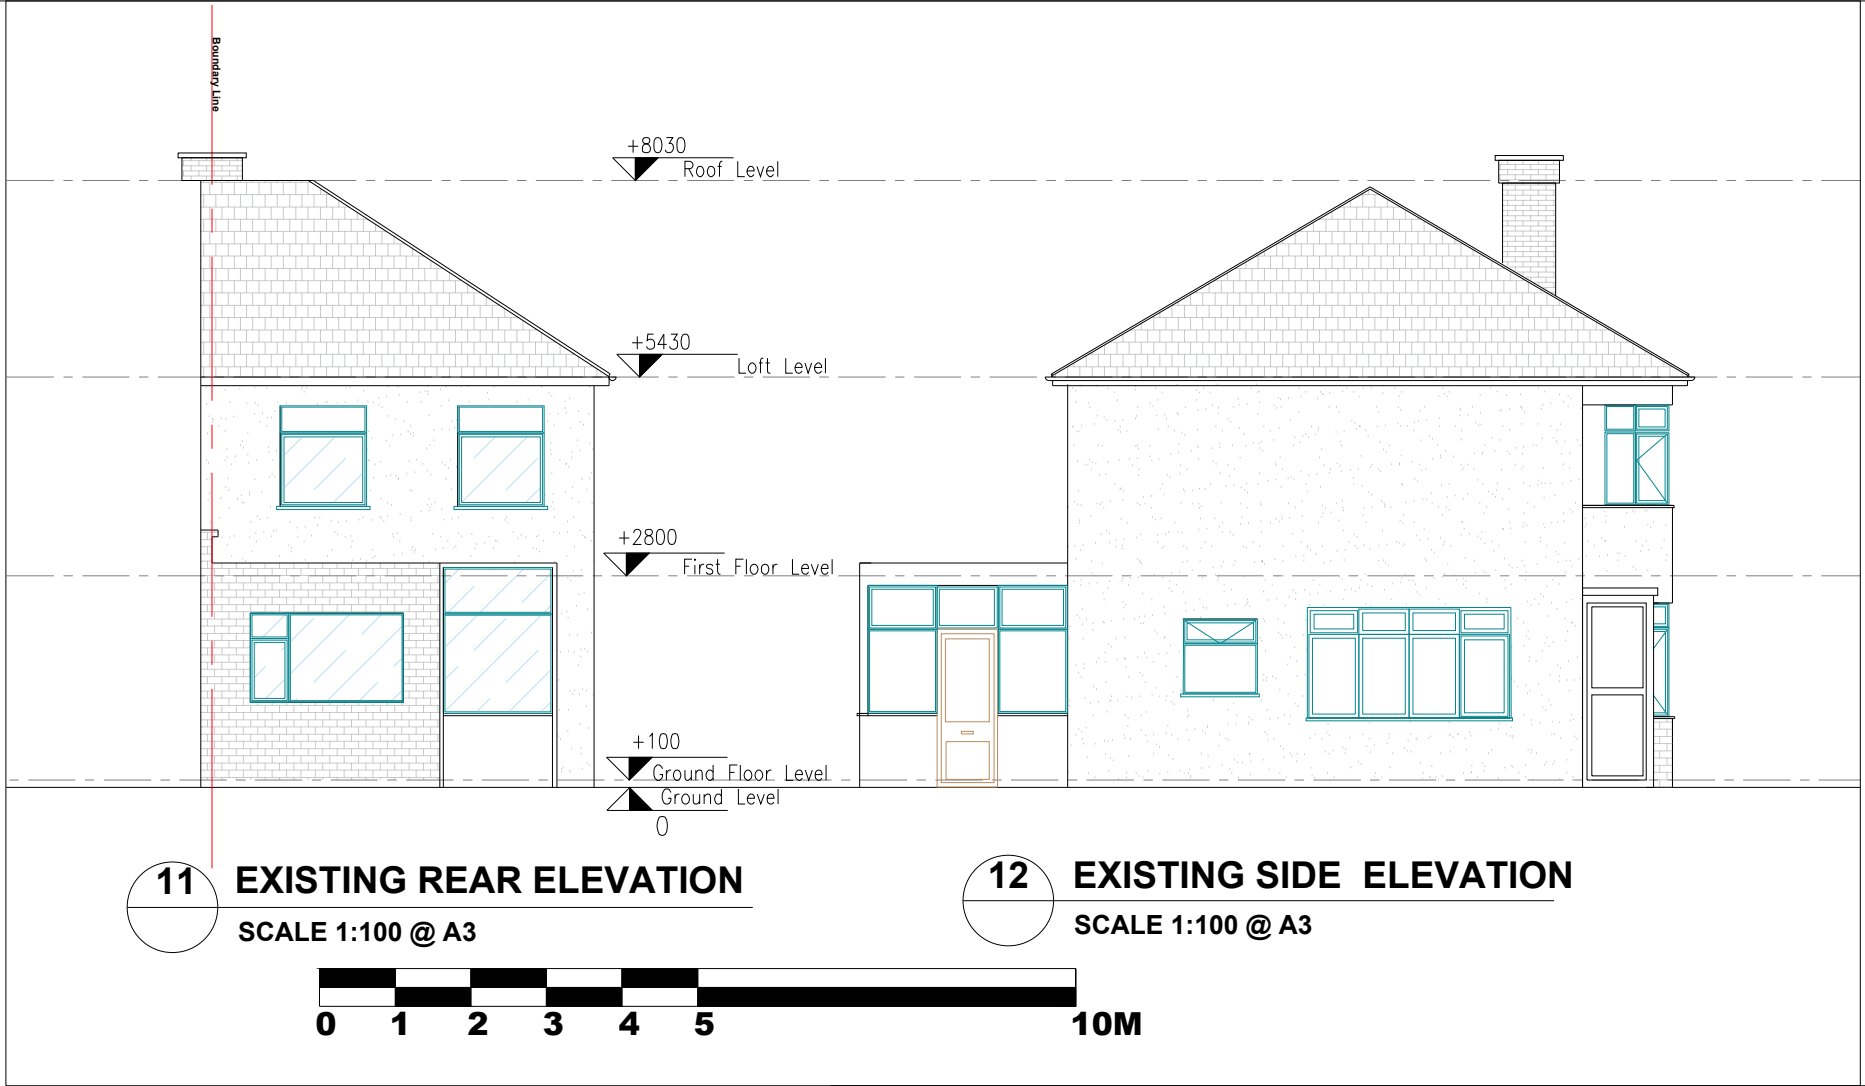

Proposed Existing M.H. Sewage Manhole overhead line JOISTS DEMOLISH

General Notes:
All dimensions are in millimeters unless noted otherwise.
All dimensions to be verified on site.
For any discrepancies and omissions, it is recipient's responsibility to verify the same specifically with the designer.
The copyright of this drawing is held by Arch-lucid. No unauthorized use or copies are permitted without our consent.

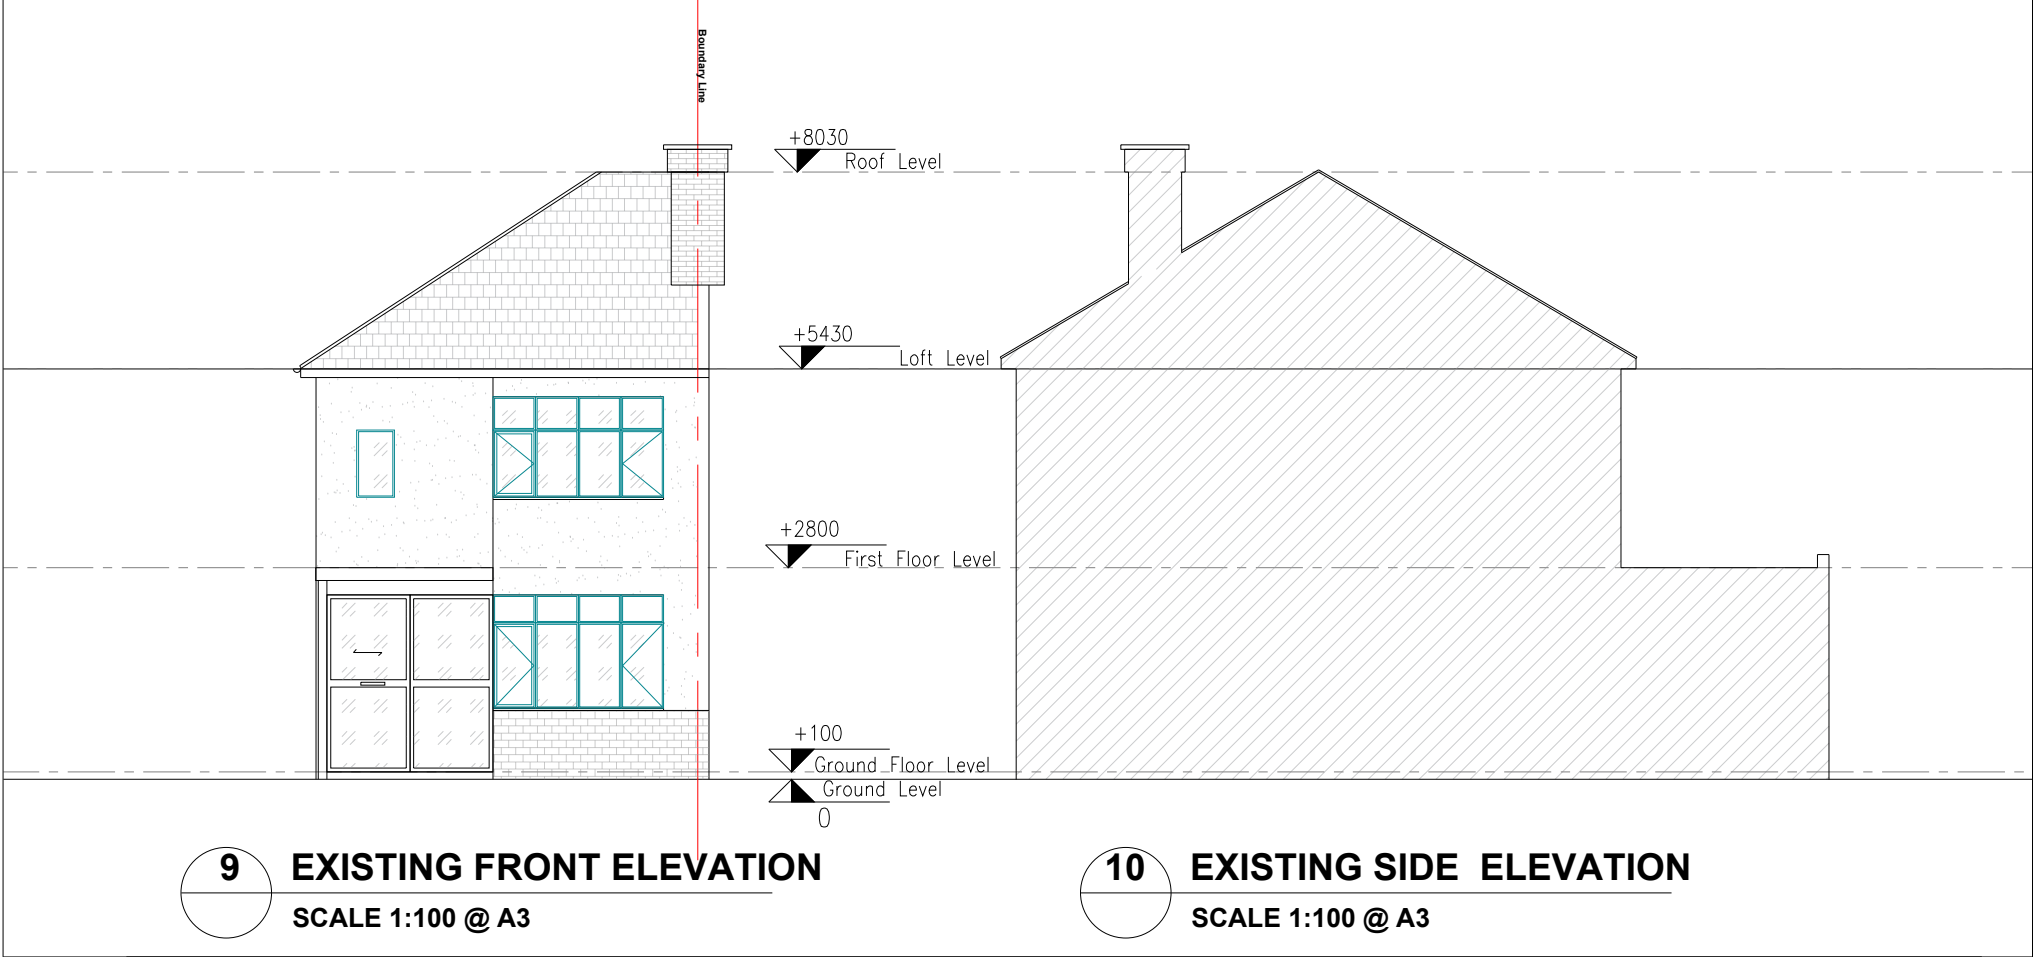

Arch-Lucid
Architectural Services
Contact: 07774463374
Email: info@archlucid.com

Client:
Aladdin Saleh
Project Title:
Loft Conversion
Project Address :
36 Morgans Lane, Hayes UB3 2UB, UK

Drawing Title	Date: 18.06.2021
EXISTING SECTION	
Scale	A3
1:100	
Drawn By: QA/SAR	Checked By: Ali
Approved By: AS	
Drawing No. AL21/ML/001	Revisions 00