




1

SITE LOCATION PLAN

SCALE 1:1250 @ A3

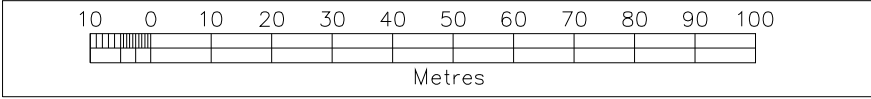

General Notes:

All dimensions are in millimeters unless noted otherwise.

All dimensions to be verified on site.

For any discrepancies and omissions, it is recipient's responsibility to verify the same specifically with the designer.

The copyright of this drawing is held by Arch-lucid. No unauthorized use or copies are permitted without our consent.



Arch-Lucid
Architectural Services

Contact: 07774463374
Email: info@archlucid.com

Client:

Aladdin Saleh

Project Title:

Loft Conversion

Project Address :

36 Morgans Lane, Hayes UB3 2UB, UK

Drawing Title

Date: 18.06.2021

LOCATION PLAN

Scale

1:1250

A3

Drawn By:
QA/SAR

Checked By:
Ali

Approved By:
AS

Drawing No.
AL21/ML/001

Revisions
00