

General Notes:

All dimensions are in millimeters unless noted otherwise.

All dimensions to be verified on site.

For any discrepancies and omissions, it is recipient's responsibility to verify the same specifically with the designer.

The copyright of this drawing is held by Arch-lucid. No unauthorized use or copies are permitted without our consent.



Arch-Lucid
Architectural Services

Contact: 07774463374
Email: info@archlucid.com

Client:

Aladdin Saleh


Project Title:

Loft Conversion

Project Address :

36 Morgans Lane, Hayes UB3 2UB, UK

Drawing Title	Date: 18.06.2021	
PROPOSED SECTION		
Scale		A3
1:100		
Drawn By: QA/SAR	Checked By: Ali	Approved By: RG
Drawing No.	Revisions	
AL21/18/009	00	

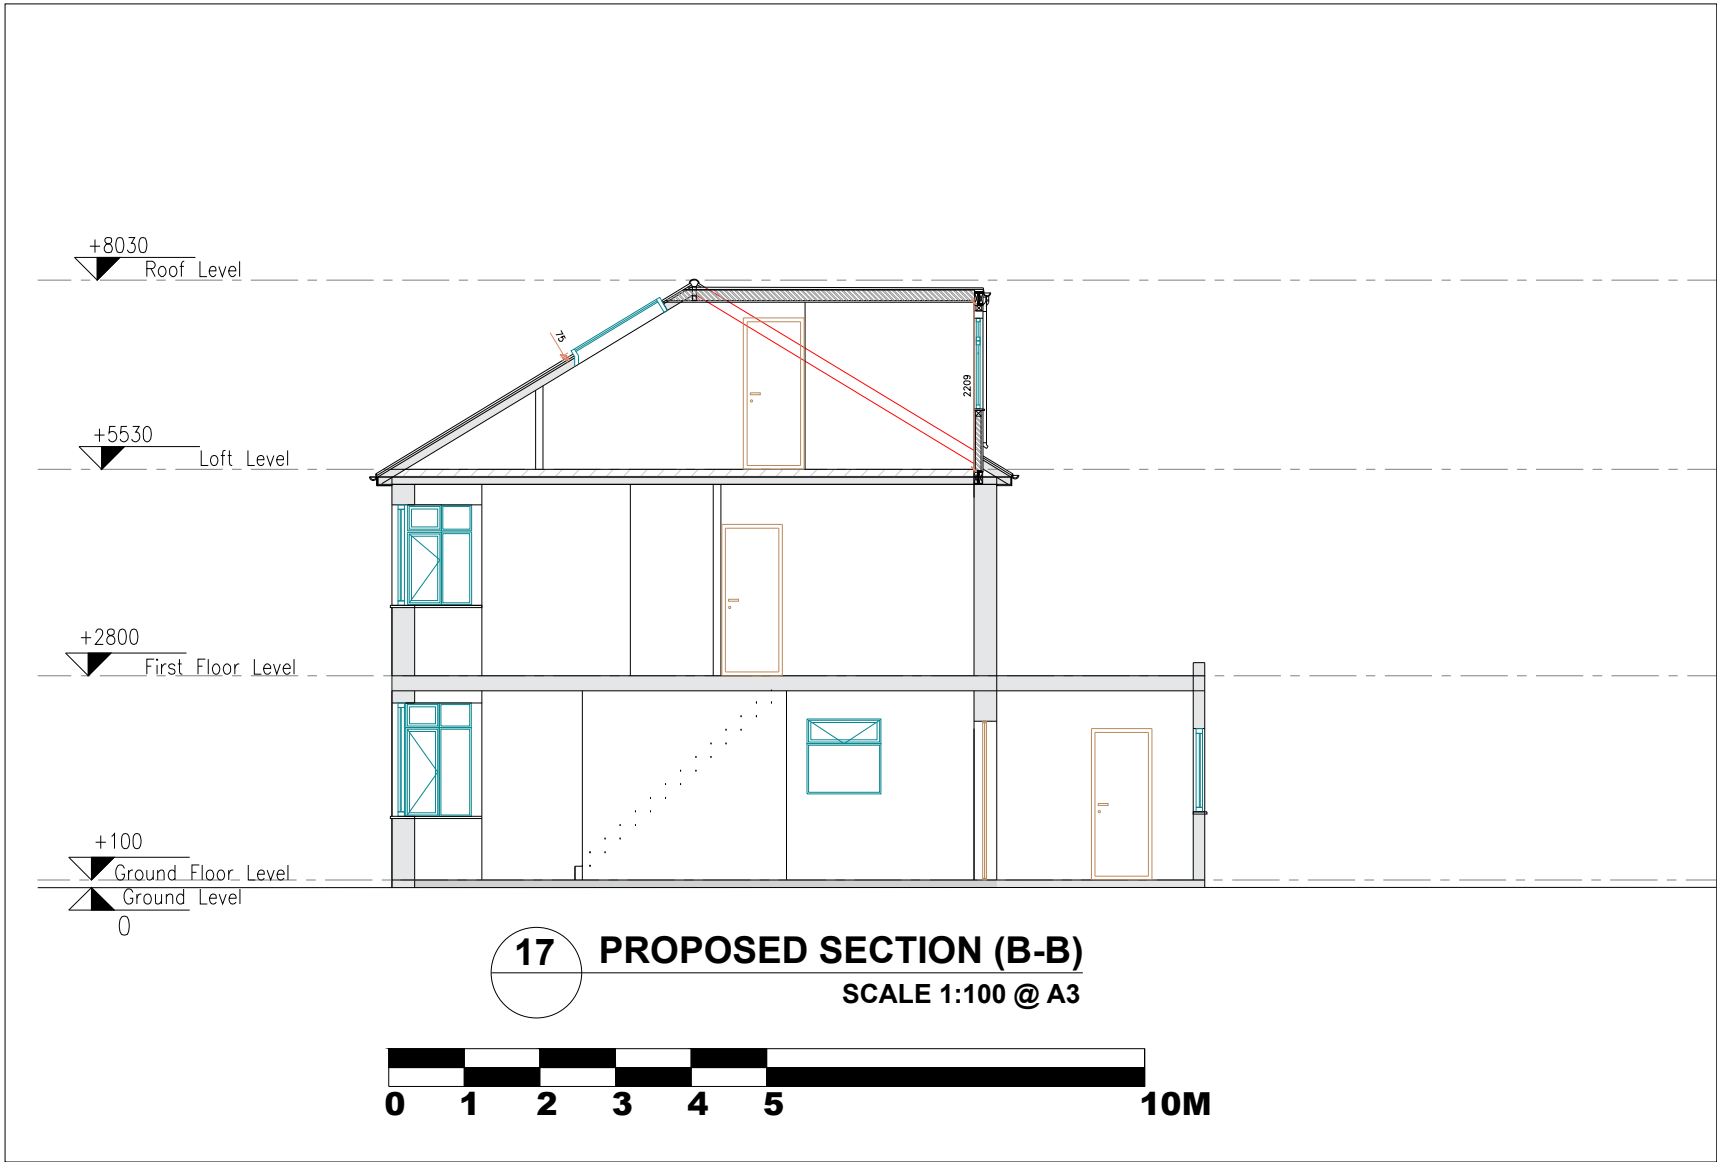

Proposed Existing M.H. Sewage Manhole overhead line JOISTS DEMOLISH