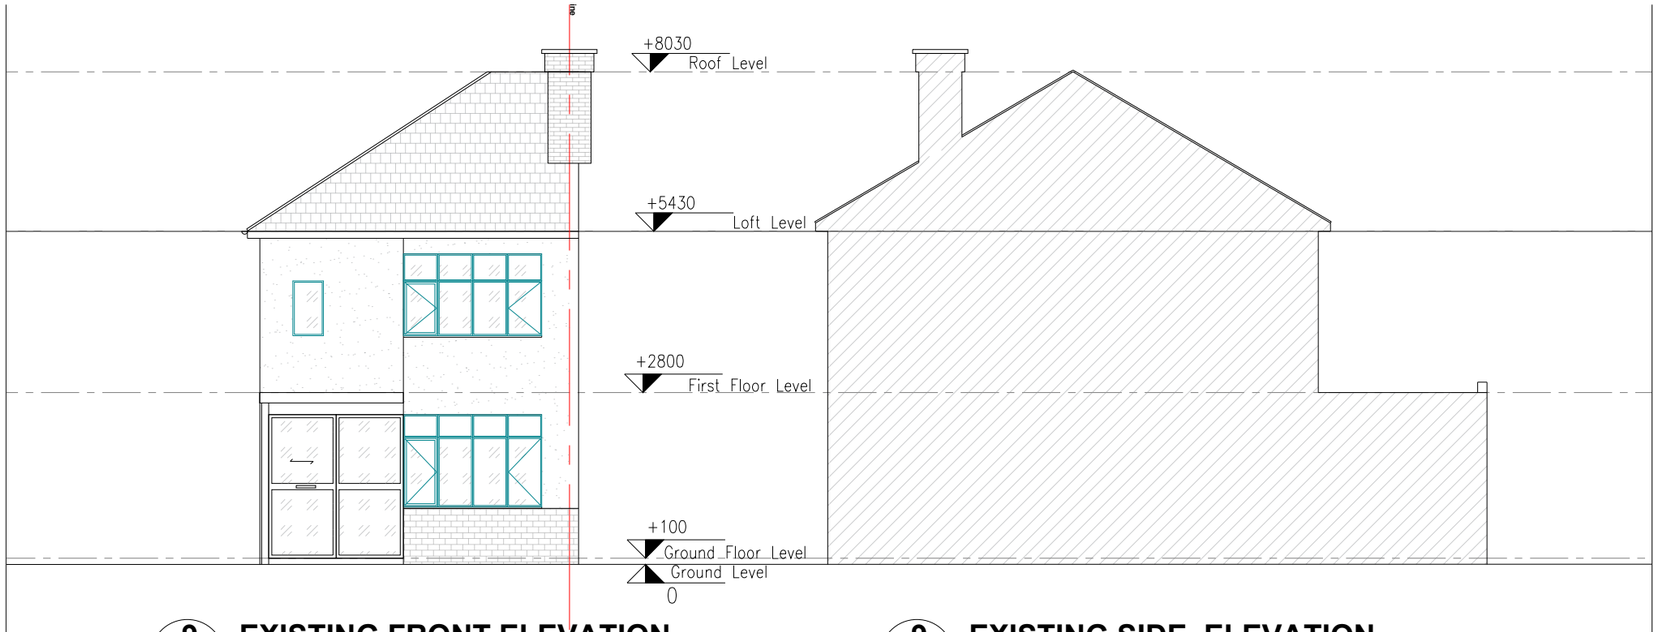

9 EXISTING FRONT ELEVATION

SCALE 1:100 @ A3

9 EXISTING SIDE ELEVATION

SCALE 1:100 @ A3

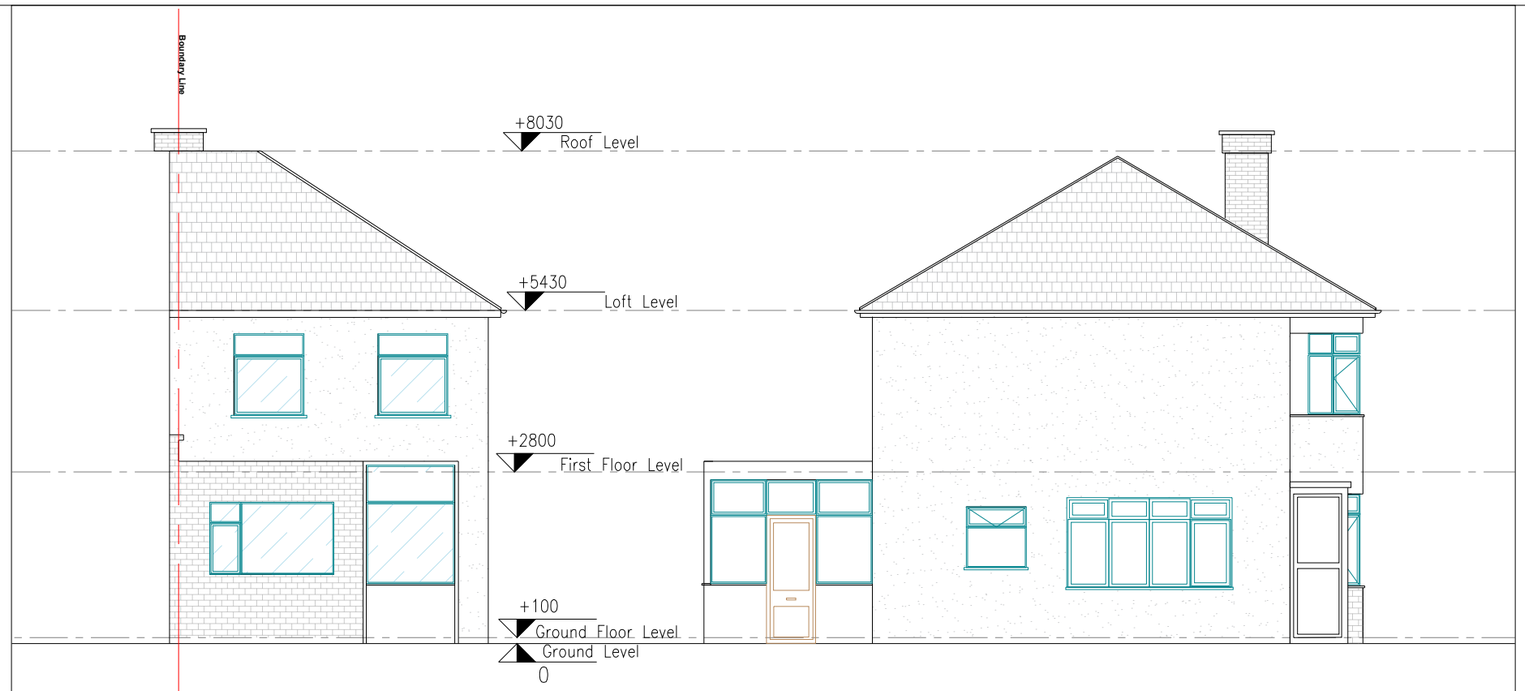

11 EXISTING REAR ELEVATION

SCALE 1:100 @ A3

9 EXISTING SIDE ELEVATION

SCALE 1:100 @ A3

0 1 2 3 4 5 10M

All dimensions are in millimeters unless noted otherwise.
All dimensions to be verified on site.
For any discrepancies and omissions, it is recipient's responsibility to verify the same specifically with the designer.
The copyright of this drawing is held by Arch-lucid. No unauthorized use or copies are permitted without our consent.

Arch - Lucid

Arch-Lucid
Architectural Services

Contact: 07774463374
Email: info@archlucid.com

Client:
Aladdin Saleh

Project Title:
Single Storey Rear Extension

Project Address :
36 Morgans Lane, Hayes UB3 2UB, UK

Drawing Title	Date: 27.06.2021	
EXISTING SECTION		
Scale 1:100		A3
Drawn By: QA/SAR	Checked By: Ali	Approved By: AS
Drawing No. AL21/ML/005		Revisions 00