



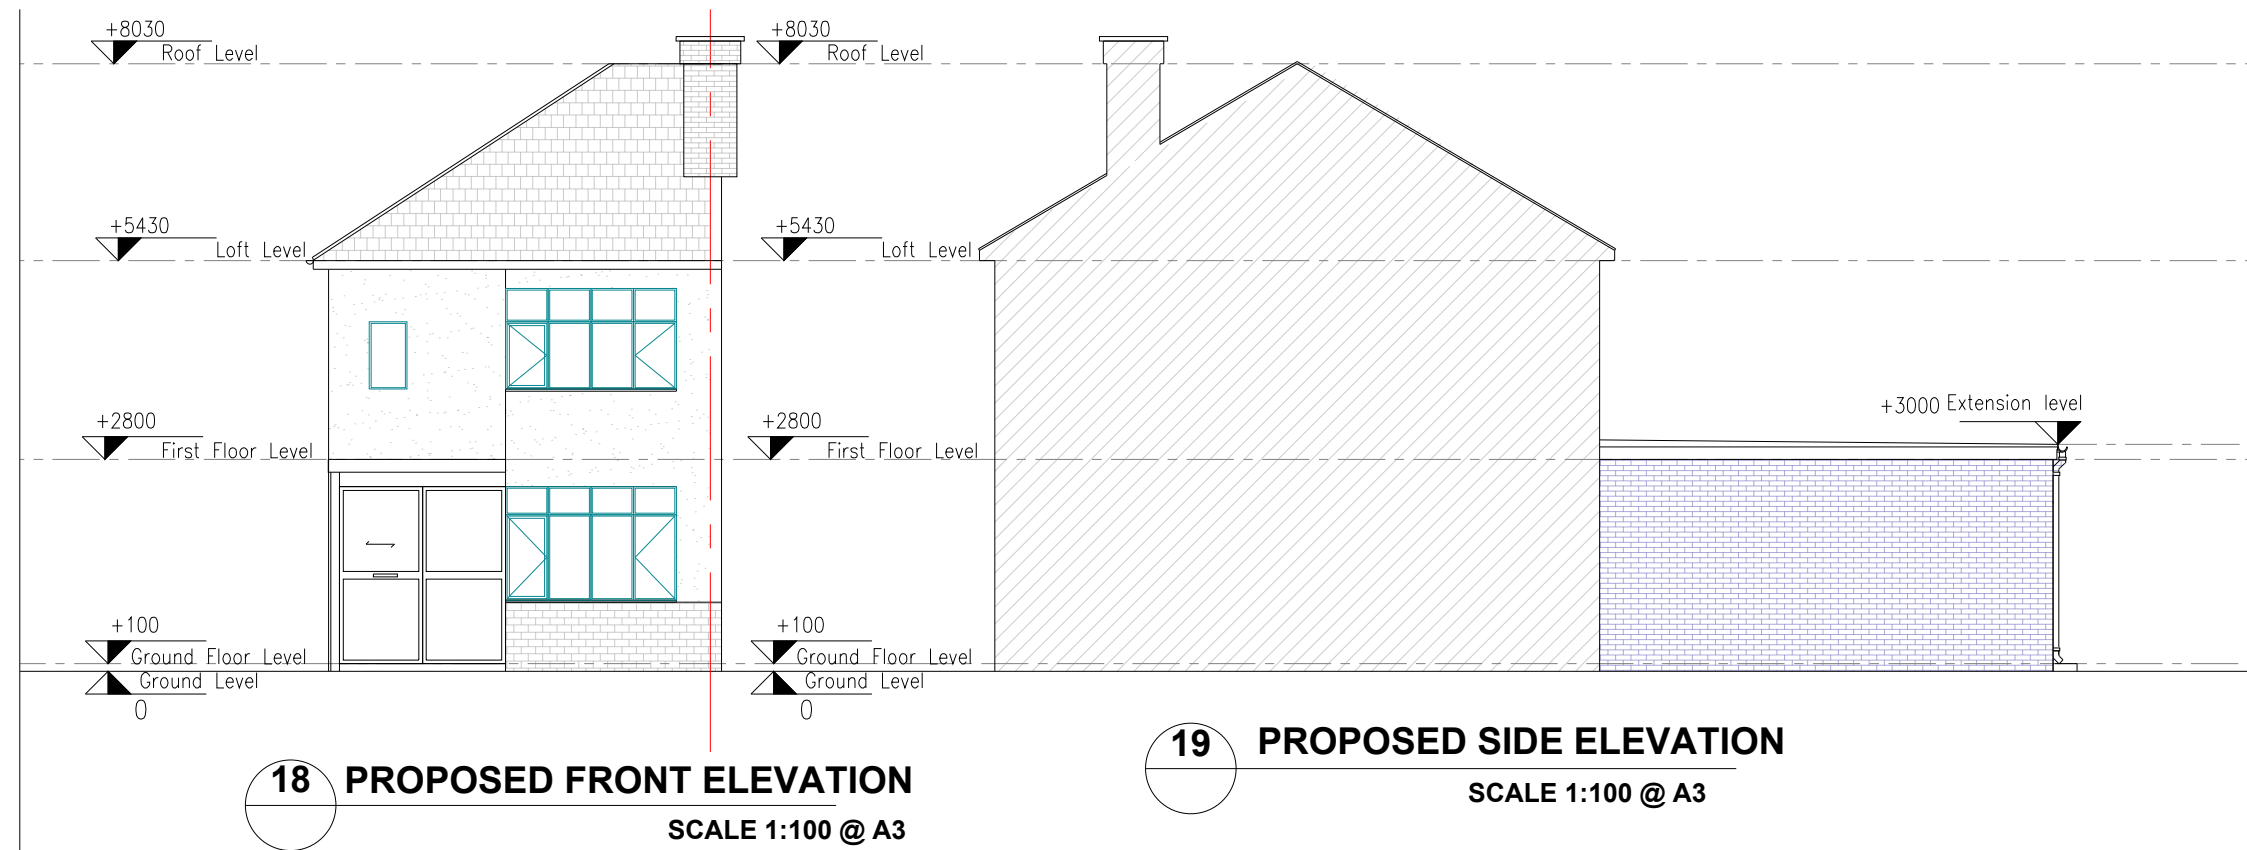

All dimensions are in millimeters unless noted otherwise.  
 All dimensions to be verified on site.  
 For any discrepancies and omissions, it is recipient's responsibility to verify the same specifically with the designer.  
 The copyright of this drawing is held by Arch-lucid. No unauthorized use or copies are permitted without our consent.

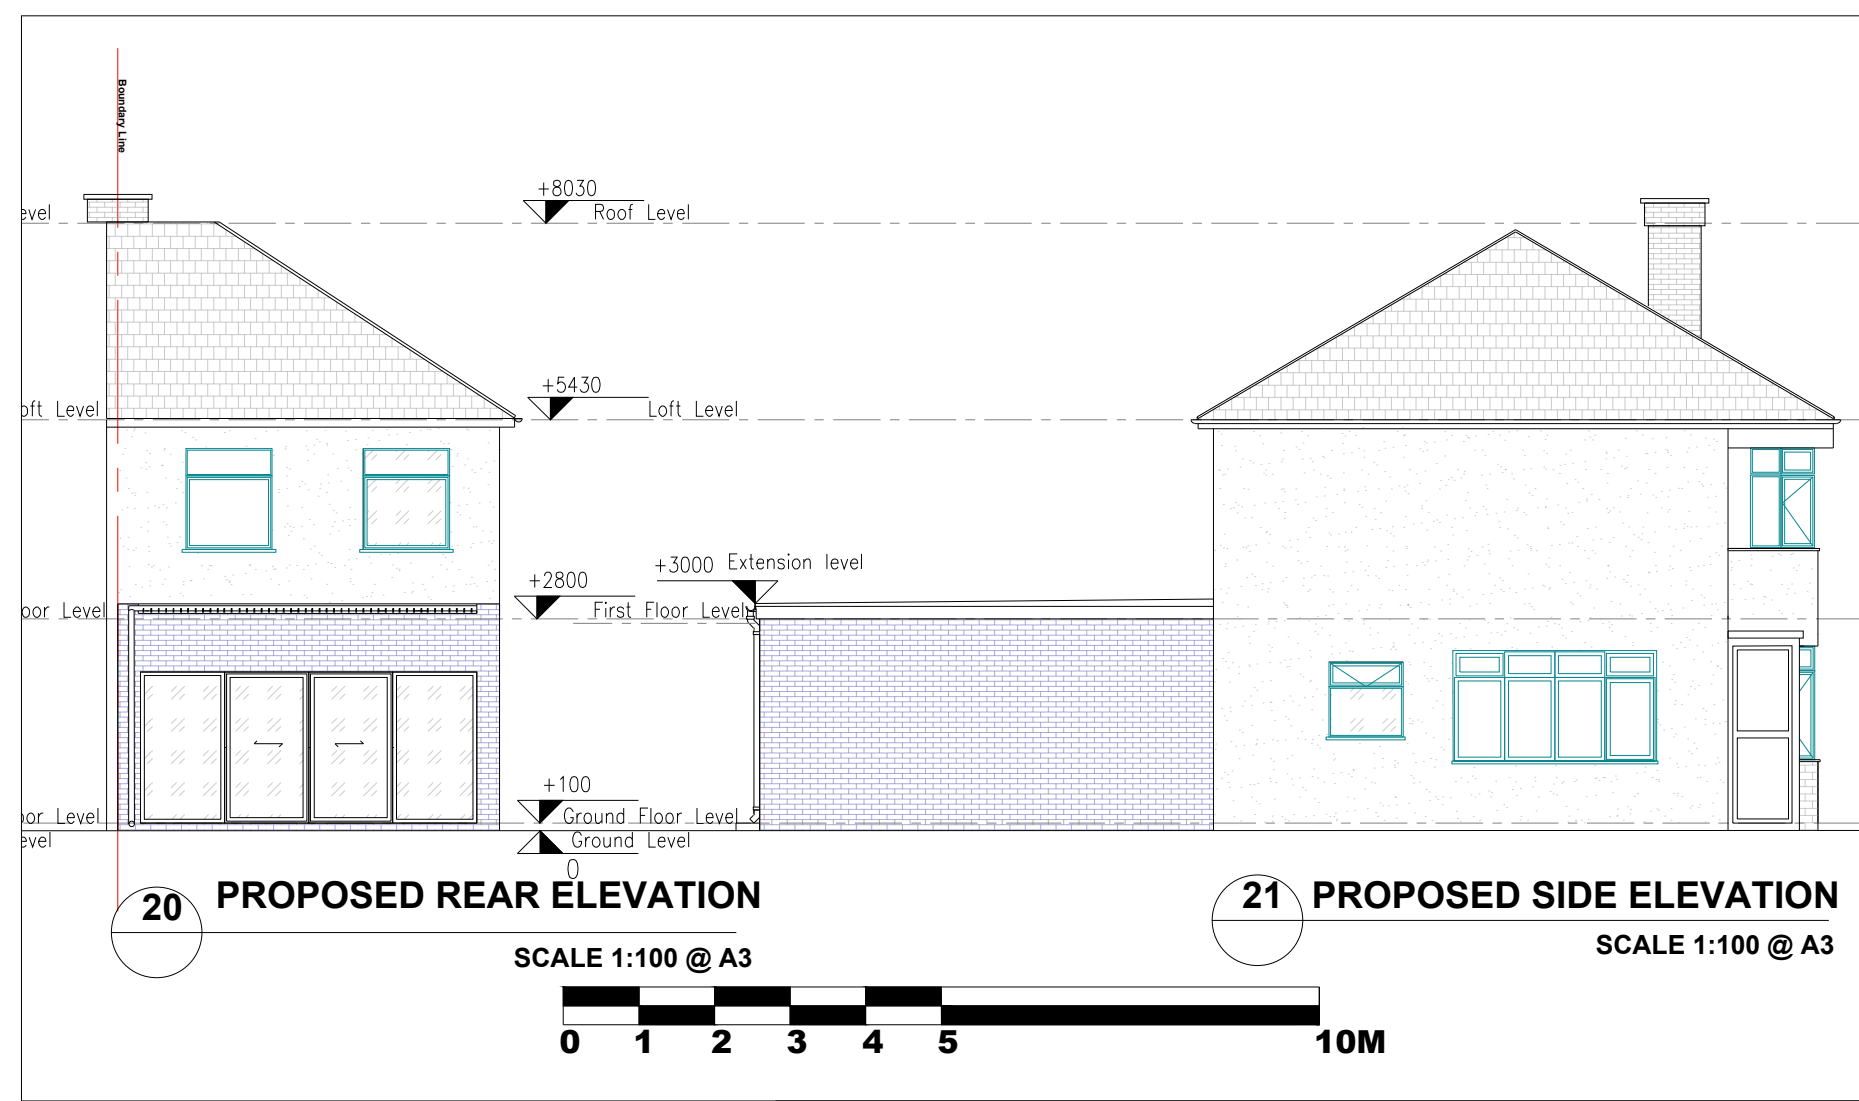

Arch-Lucid  
 Architectural Services  
 Contact: 07774463374  
 Email: info@archlucid.com



|                                    |
|------------------------------------|
| Client:                            |
| Aladdin Saleh                      |
| Project Title:                     |
| Single Storey Rear Extension       |
| Project Address :                  |
| 36 Morgans Lane, Hayes UB3 2UB, UK |

|                          |                  |
|--------------------------|------------------|
| Drawing Title            | Date: 27.06.2021 |
| PROPOSED ELEVATIONS      |                  |
| Scale                    | A3               |
| 1:100                    |                  |
| Drawn By: QA/SAR         | Checked By: Ali  |
| Approved By: AS          |                  |
| Drawing No. AI 21/MI/008 | Revisions 00     |