A4

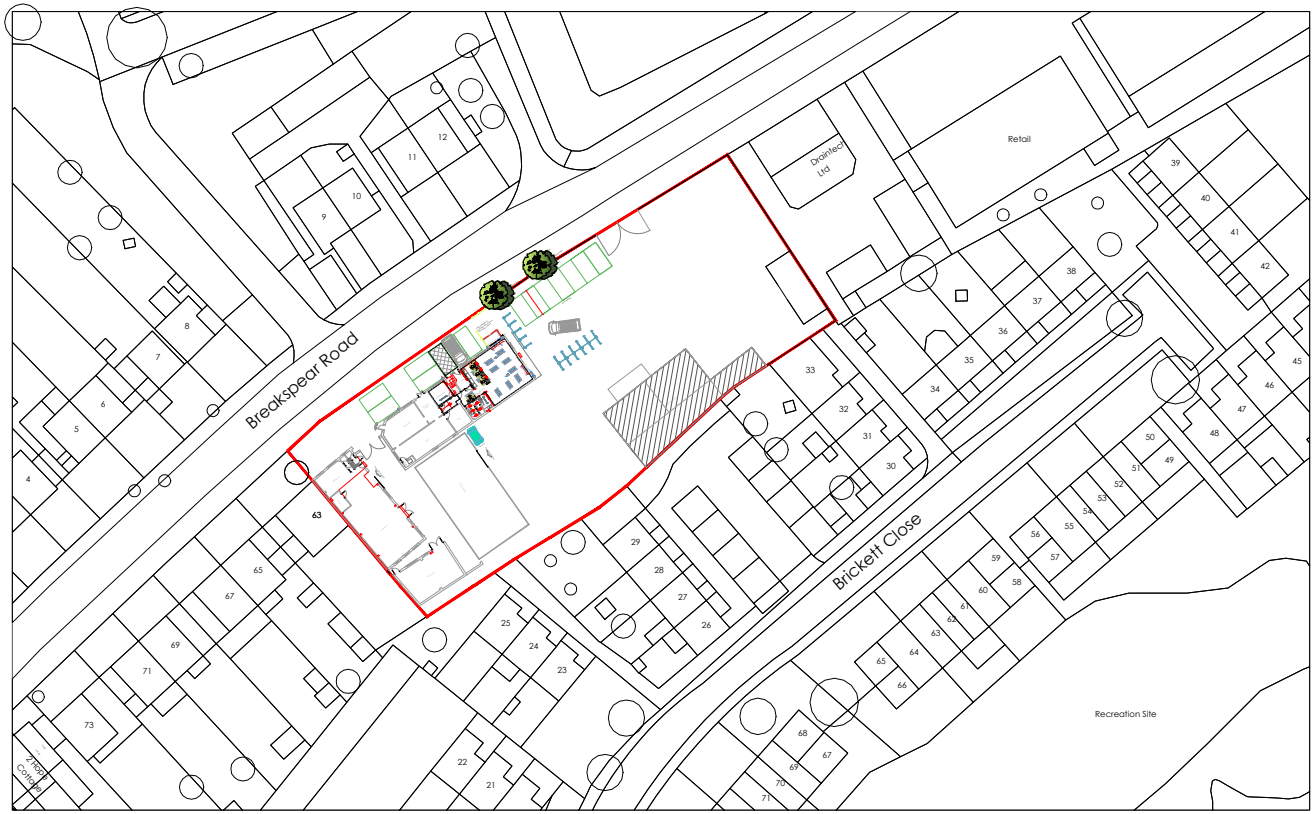

"(c) UKMap Copyright. The GeoInformation Group 2015 Licence No. LANDMLON100003121118"

0 10 20 30 40 50 60 70 80 90 100

Scale 1: 1250

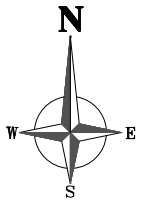

Version Control:		
No.	Description.	Date.
1.0	Initial Scheme Proposal	16/02/21

Buildbase Group Property Services
Annex on 1st Floor West, Unipart House
Garsington Road, Cowley, Oxford
OX4 2PG
T : 07790 582871
E : simon.cobb@buildbase.co.uk

Consultant:
Not applicable

Contractor:

Site Address:
Crescent Building Supplies
61 Breakspear Rd,
Ruislip
HA4 7SE

Drawing Title:
Yard Development - Site Location Plan

Drawn by:	Approved:	Scale:	Revision No:
Richard Hague	Pending	1:1250 @ A4	1.0

01-Ruislip-RJH-16/02/2021