

General Notes

1. No dimensions to be scaled from this drawing
2. All dimensions to be verified on site prior to commencement of works and any discrepancies shall be notified.
3. All dimensions are in millimetres unless noted otherwise
4. All drawings to be read in conjunction with all specs scope of works and schedules.
5. All levels to relate to OSBM

- BOUNDARY OF PROPOSED WORKS
- PROPERTY OWNED BY CLIENT

FOR PLANNING

Rev	Description	Date
03	Colour of boundary lines amended	07.02.14
02	FOR PLANNING	31.01.14
01	For clients approval	08.11.13


Client
Colham Manor Primary School

NICK BAKER ARCHITECTS
2nd Floor, Lifford House
40-42 Chatterhouse Street,
London EC1M 6JN
Tel: 020 7490 0644
Fax: 020 7490 0595
email: info@nickbakerarchitects.co.uk

Project
Colham Manor Primary School
Uxbridge, UB8 3PT

Drawing Title
Location Plan

Drawn by NBA	Scale 1:1250@A3	Date 08.11.13	Drawing No. P-001	Rev 03
-----------------	--------------------	------------------	----------------------	-----------

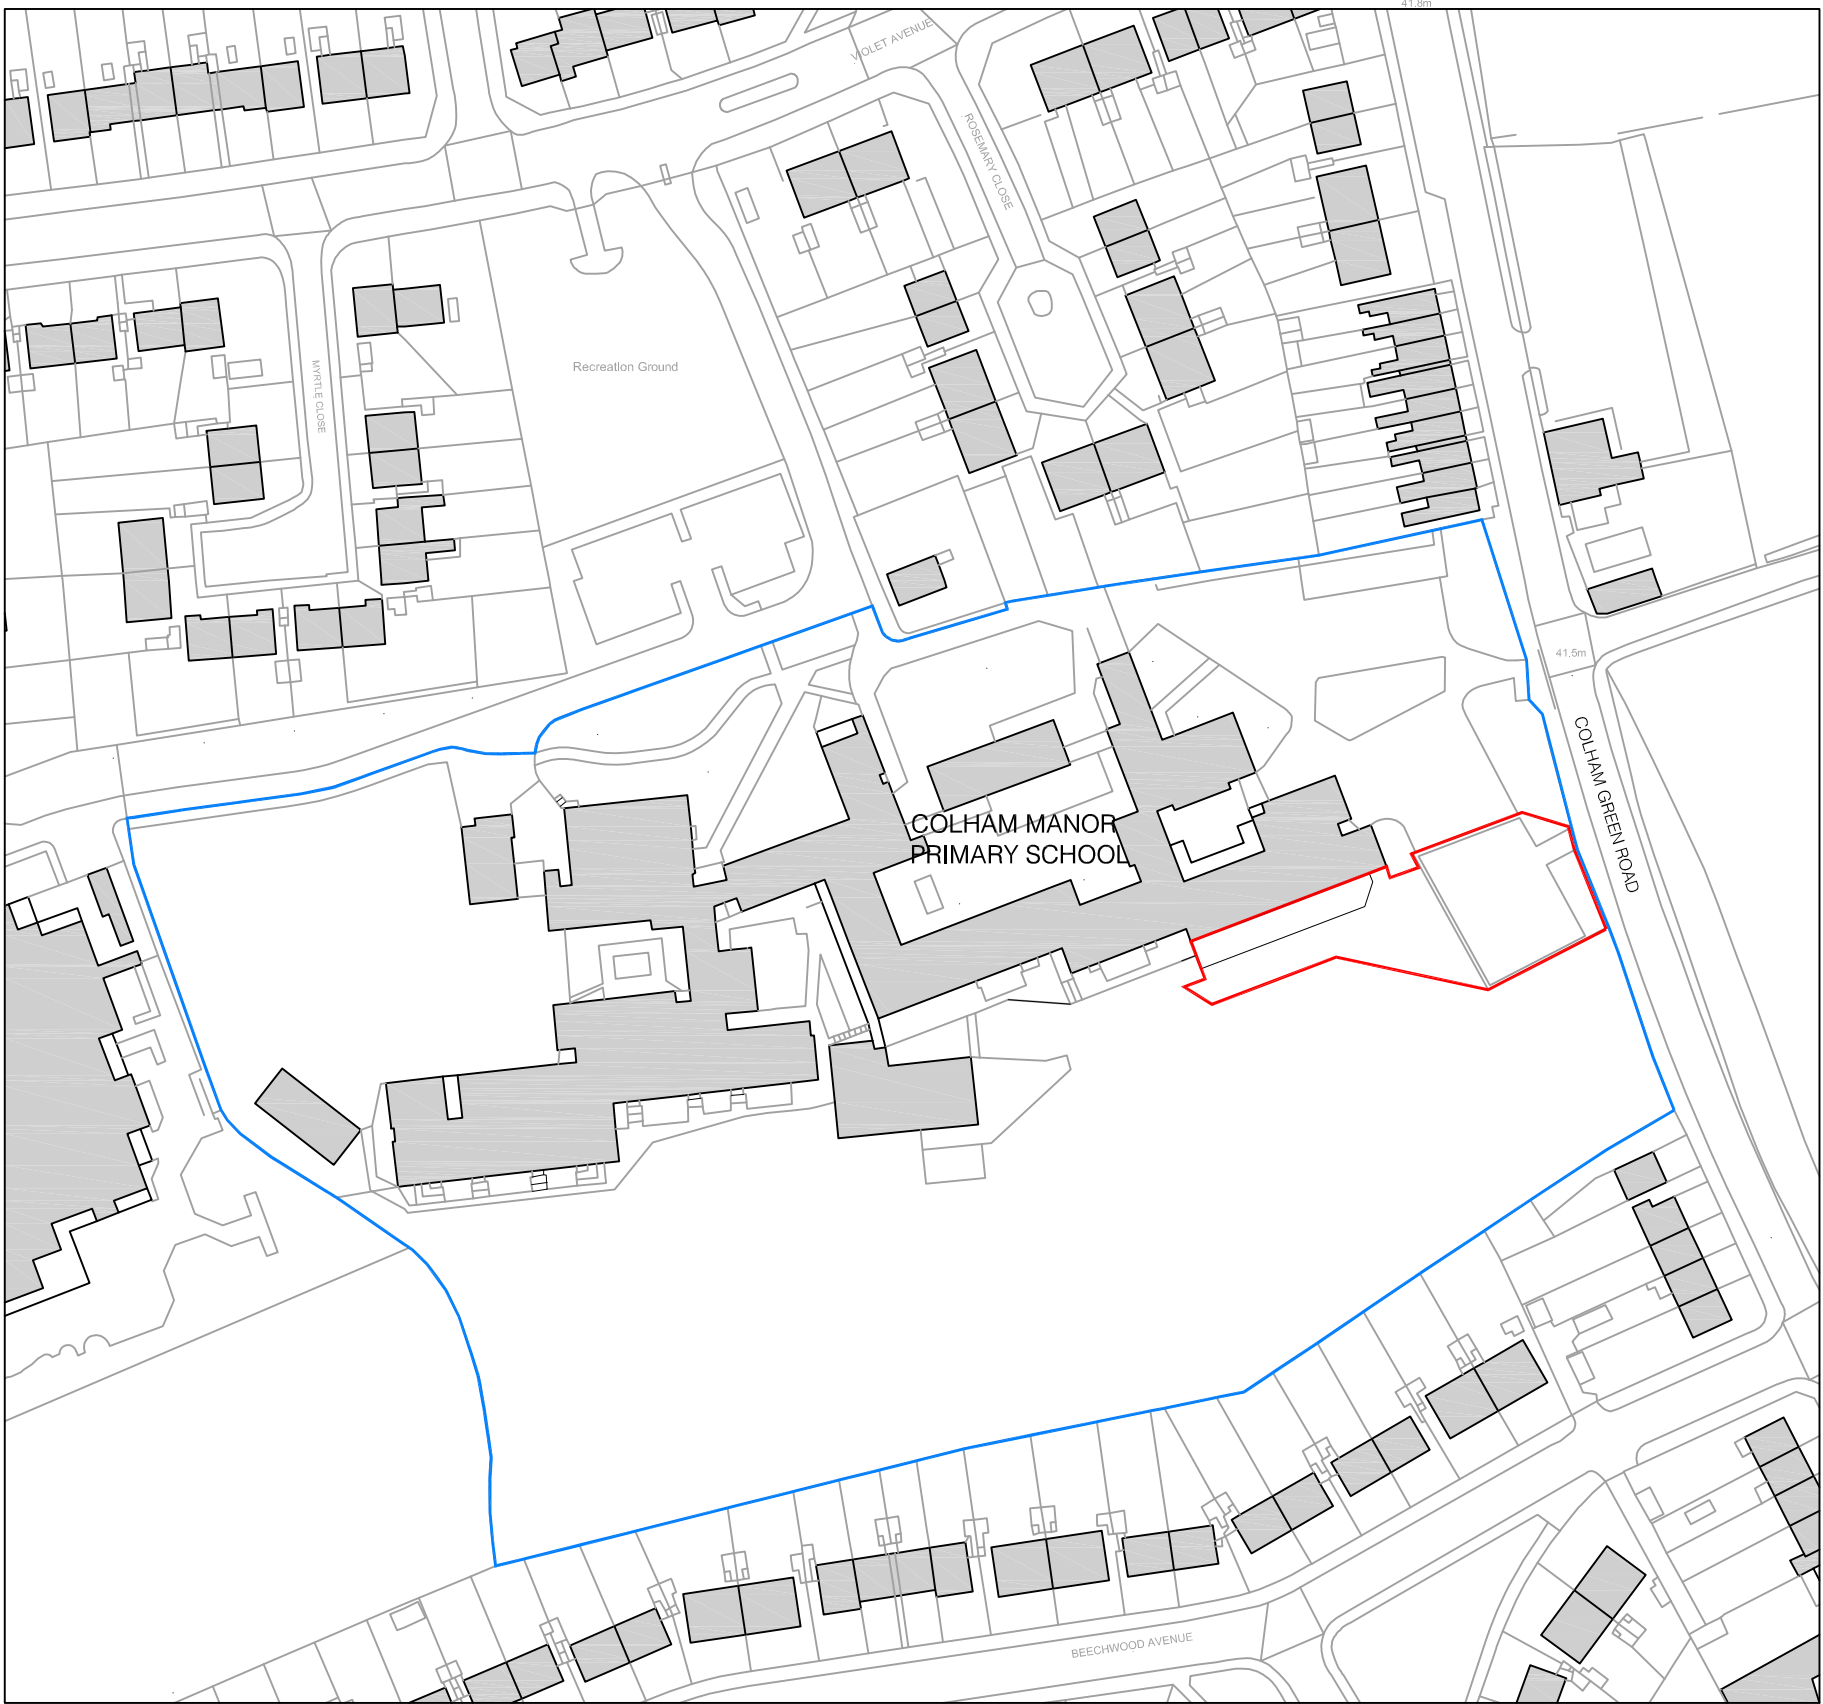

1 LOCATION PLAN
SCALE 1:1250