


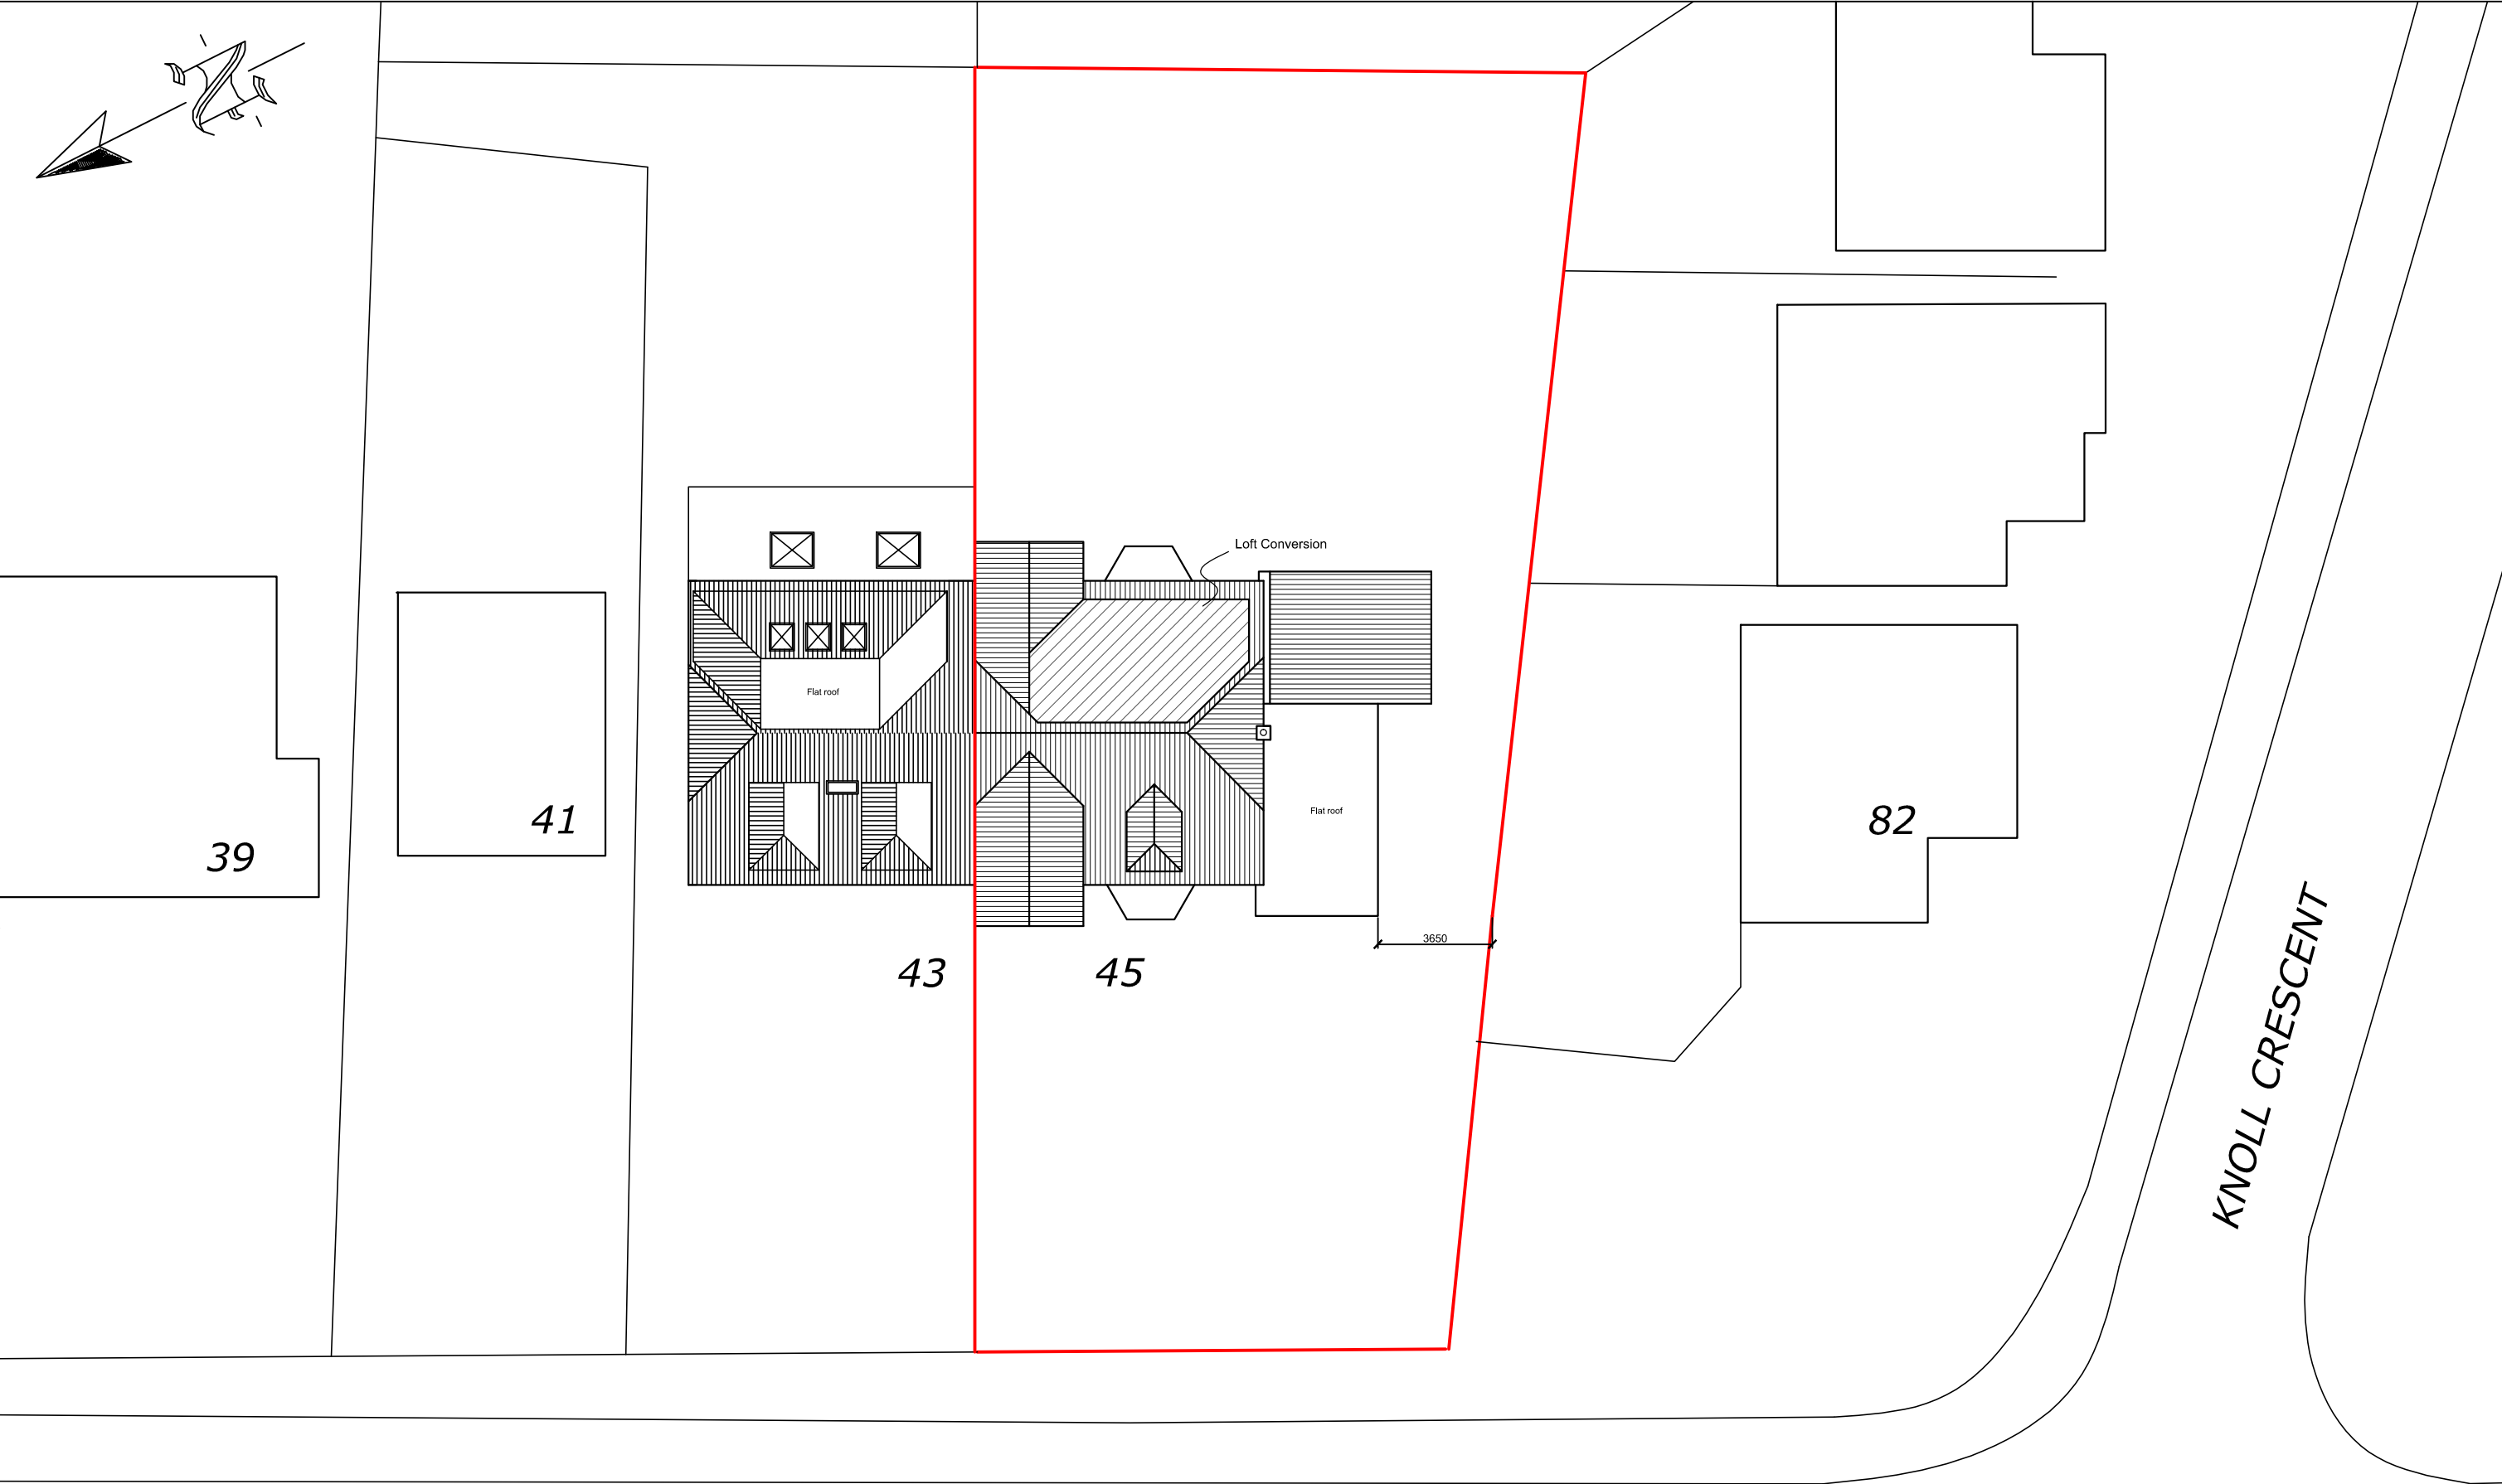

THE DRIVE

PROPOSED SITE PLAN