



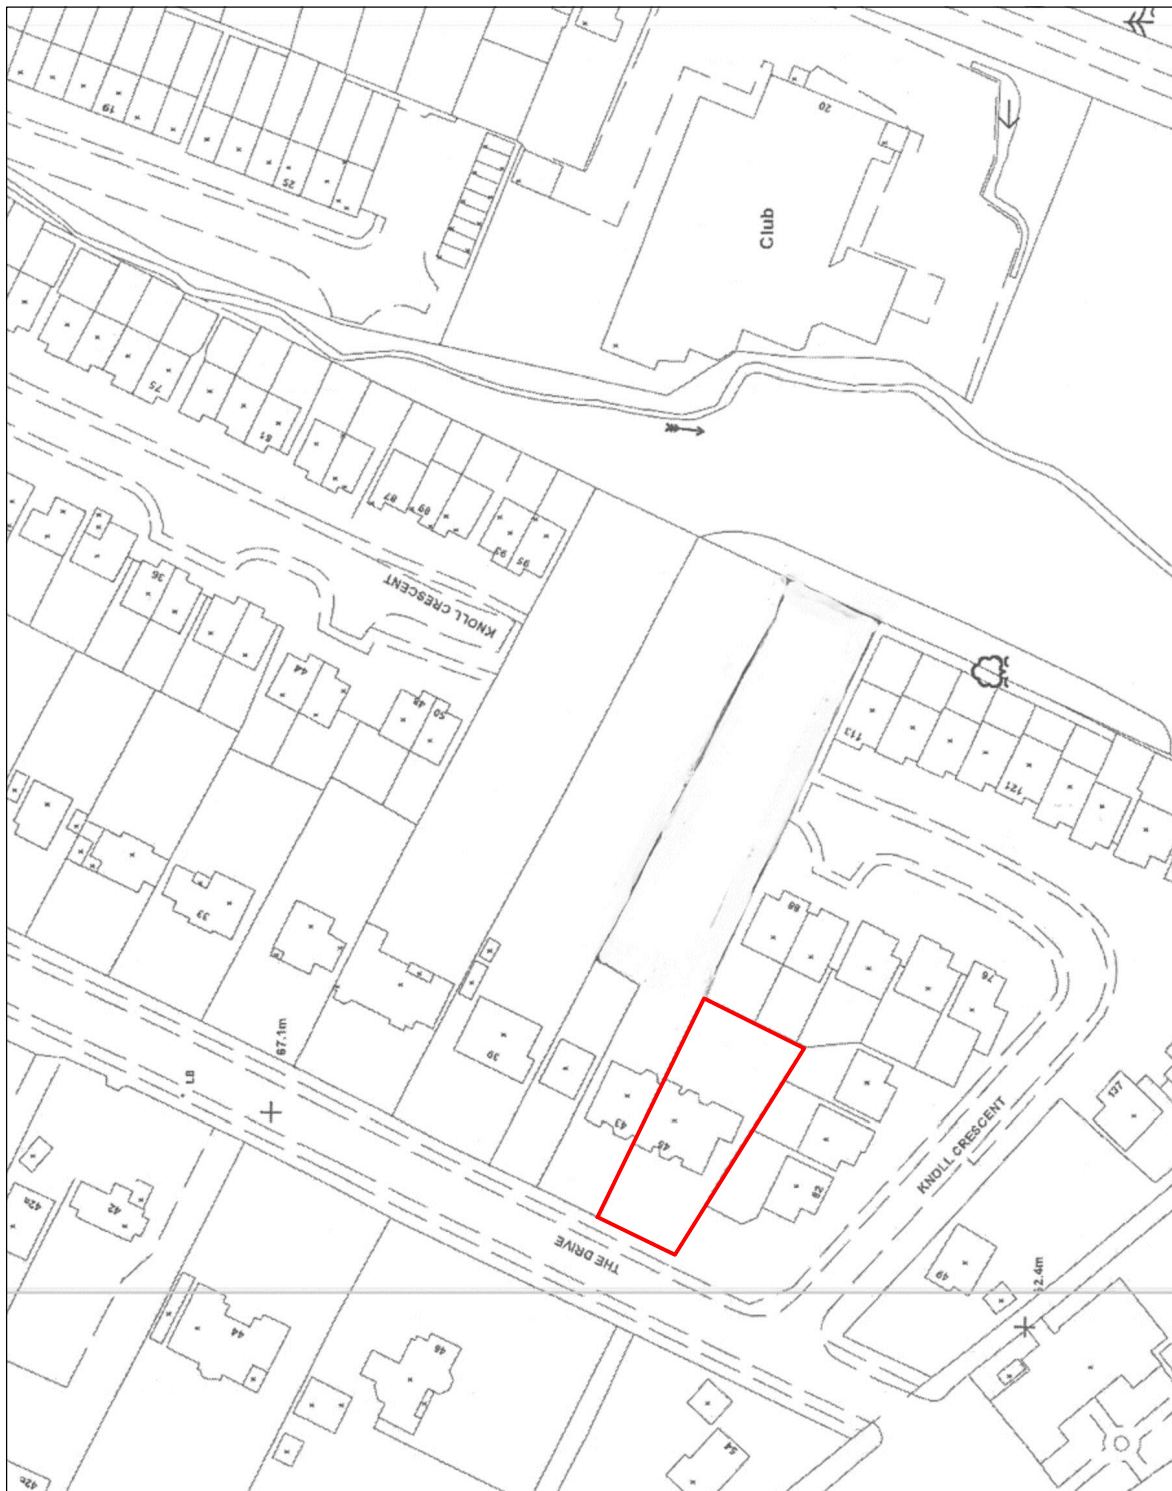

LOCATION PLAN

45 THE DRIVE, NORTHWOOD, HA6 1HW

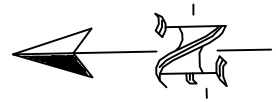

THE GILLETT MACLEOD PARTNERSHIP
Chartered Architects & Town Planning Consultants
1 High Road Old Eastcote Pinner Middlesex HA5 2EW tel. 0208 868 1333

Drg. No. 16/3032/1
Scale 1250@A4
Date 02/11/16
Drawn by D. Suarez