



PROPOSED WEST SIDE ELEVATION

1:100

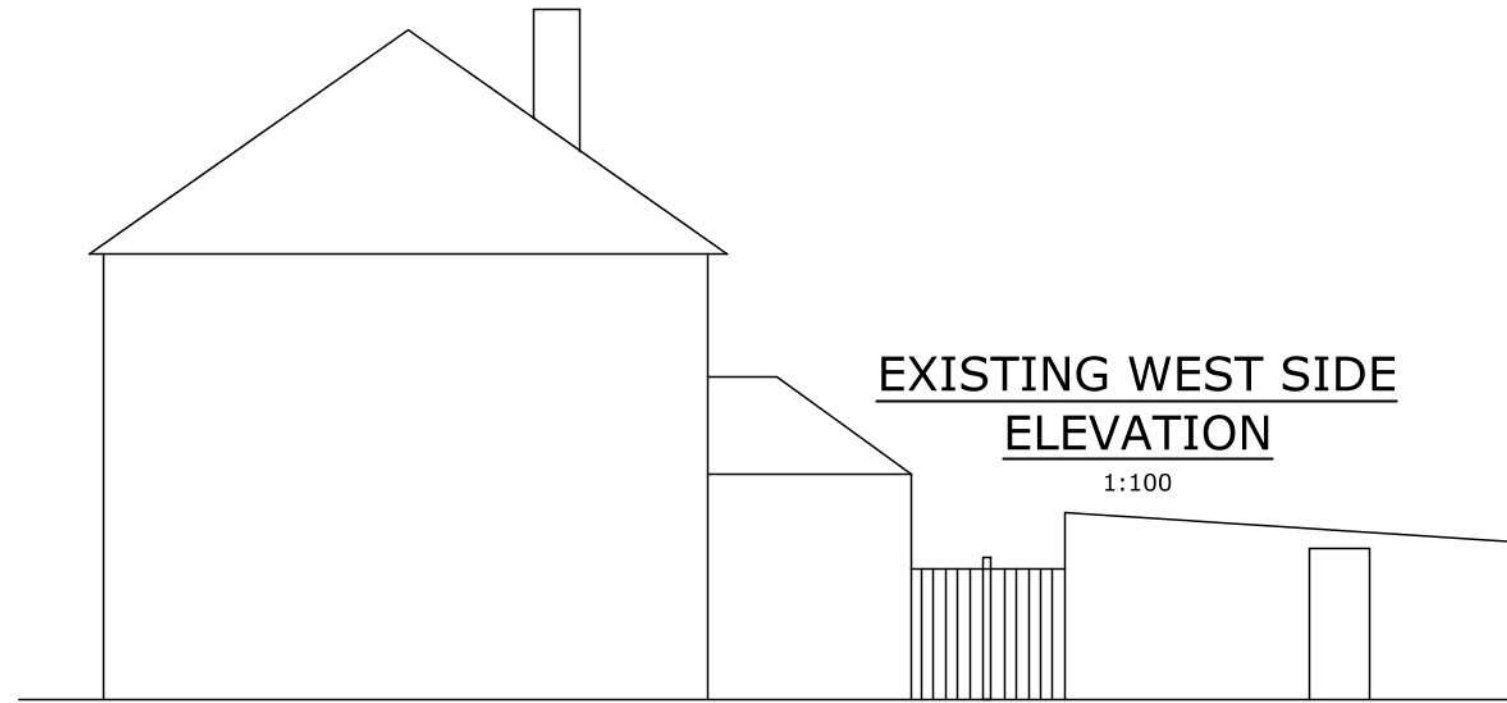

EXISTING WEST SIDE ELEVATION

1:100


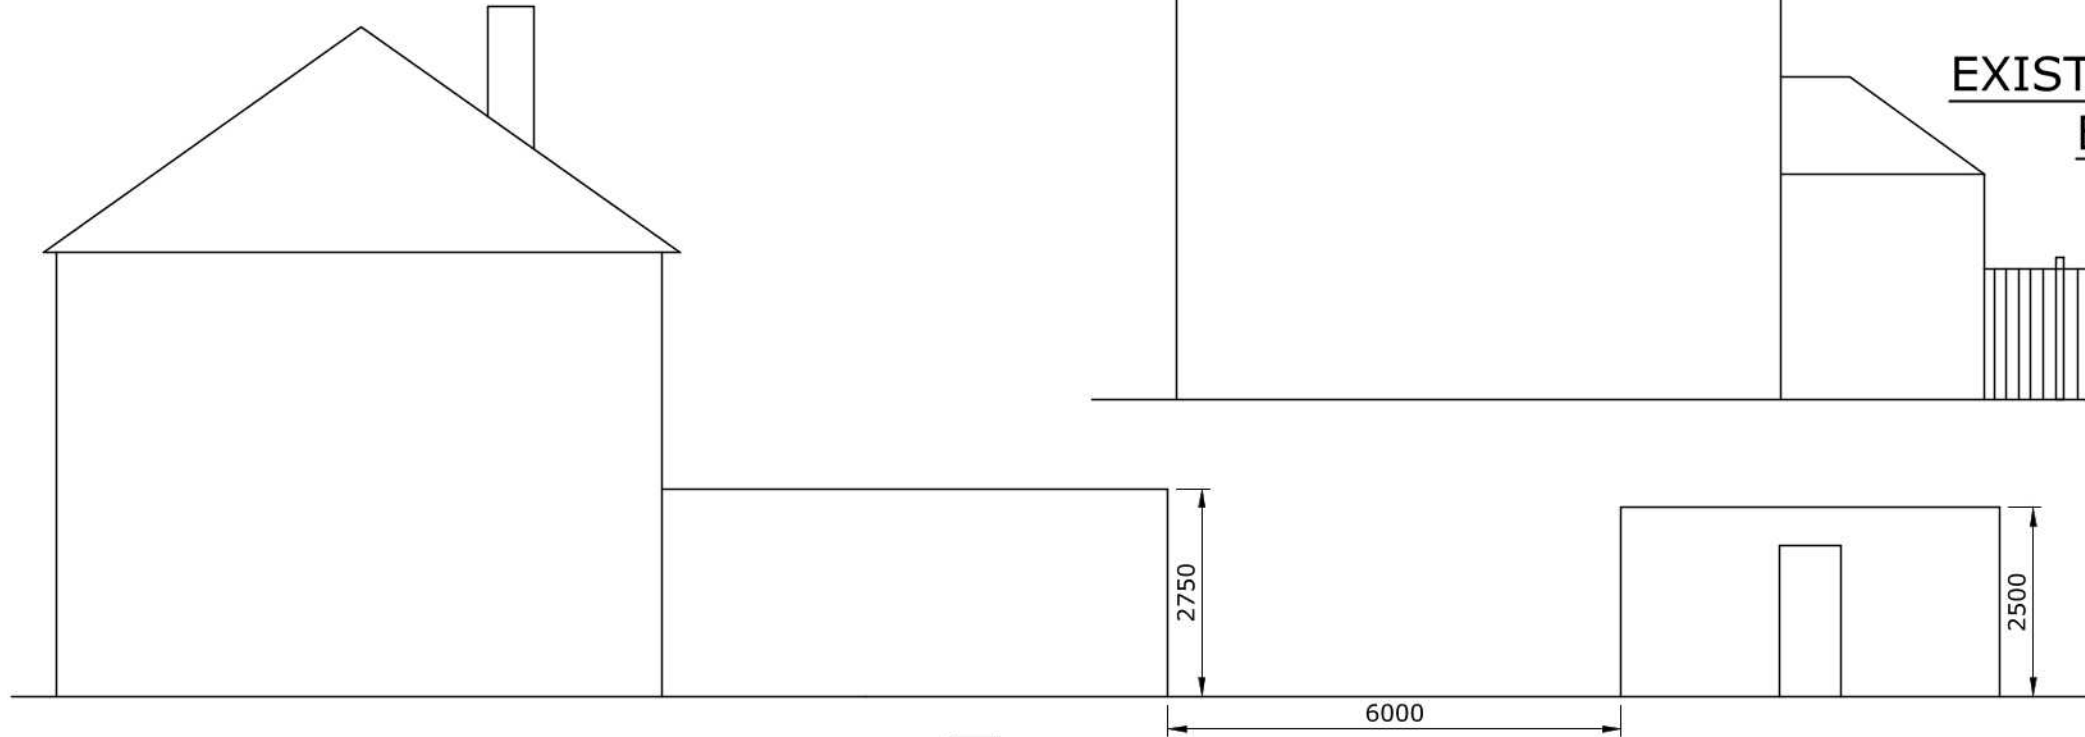


EXISTING EAST SIDE ELEVATION

1:100

PROPOSED EAST SIDE ELEVATION

1:100

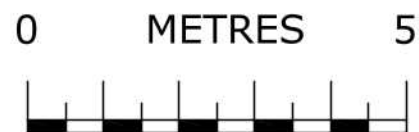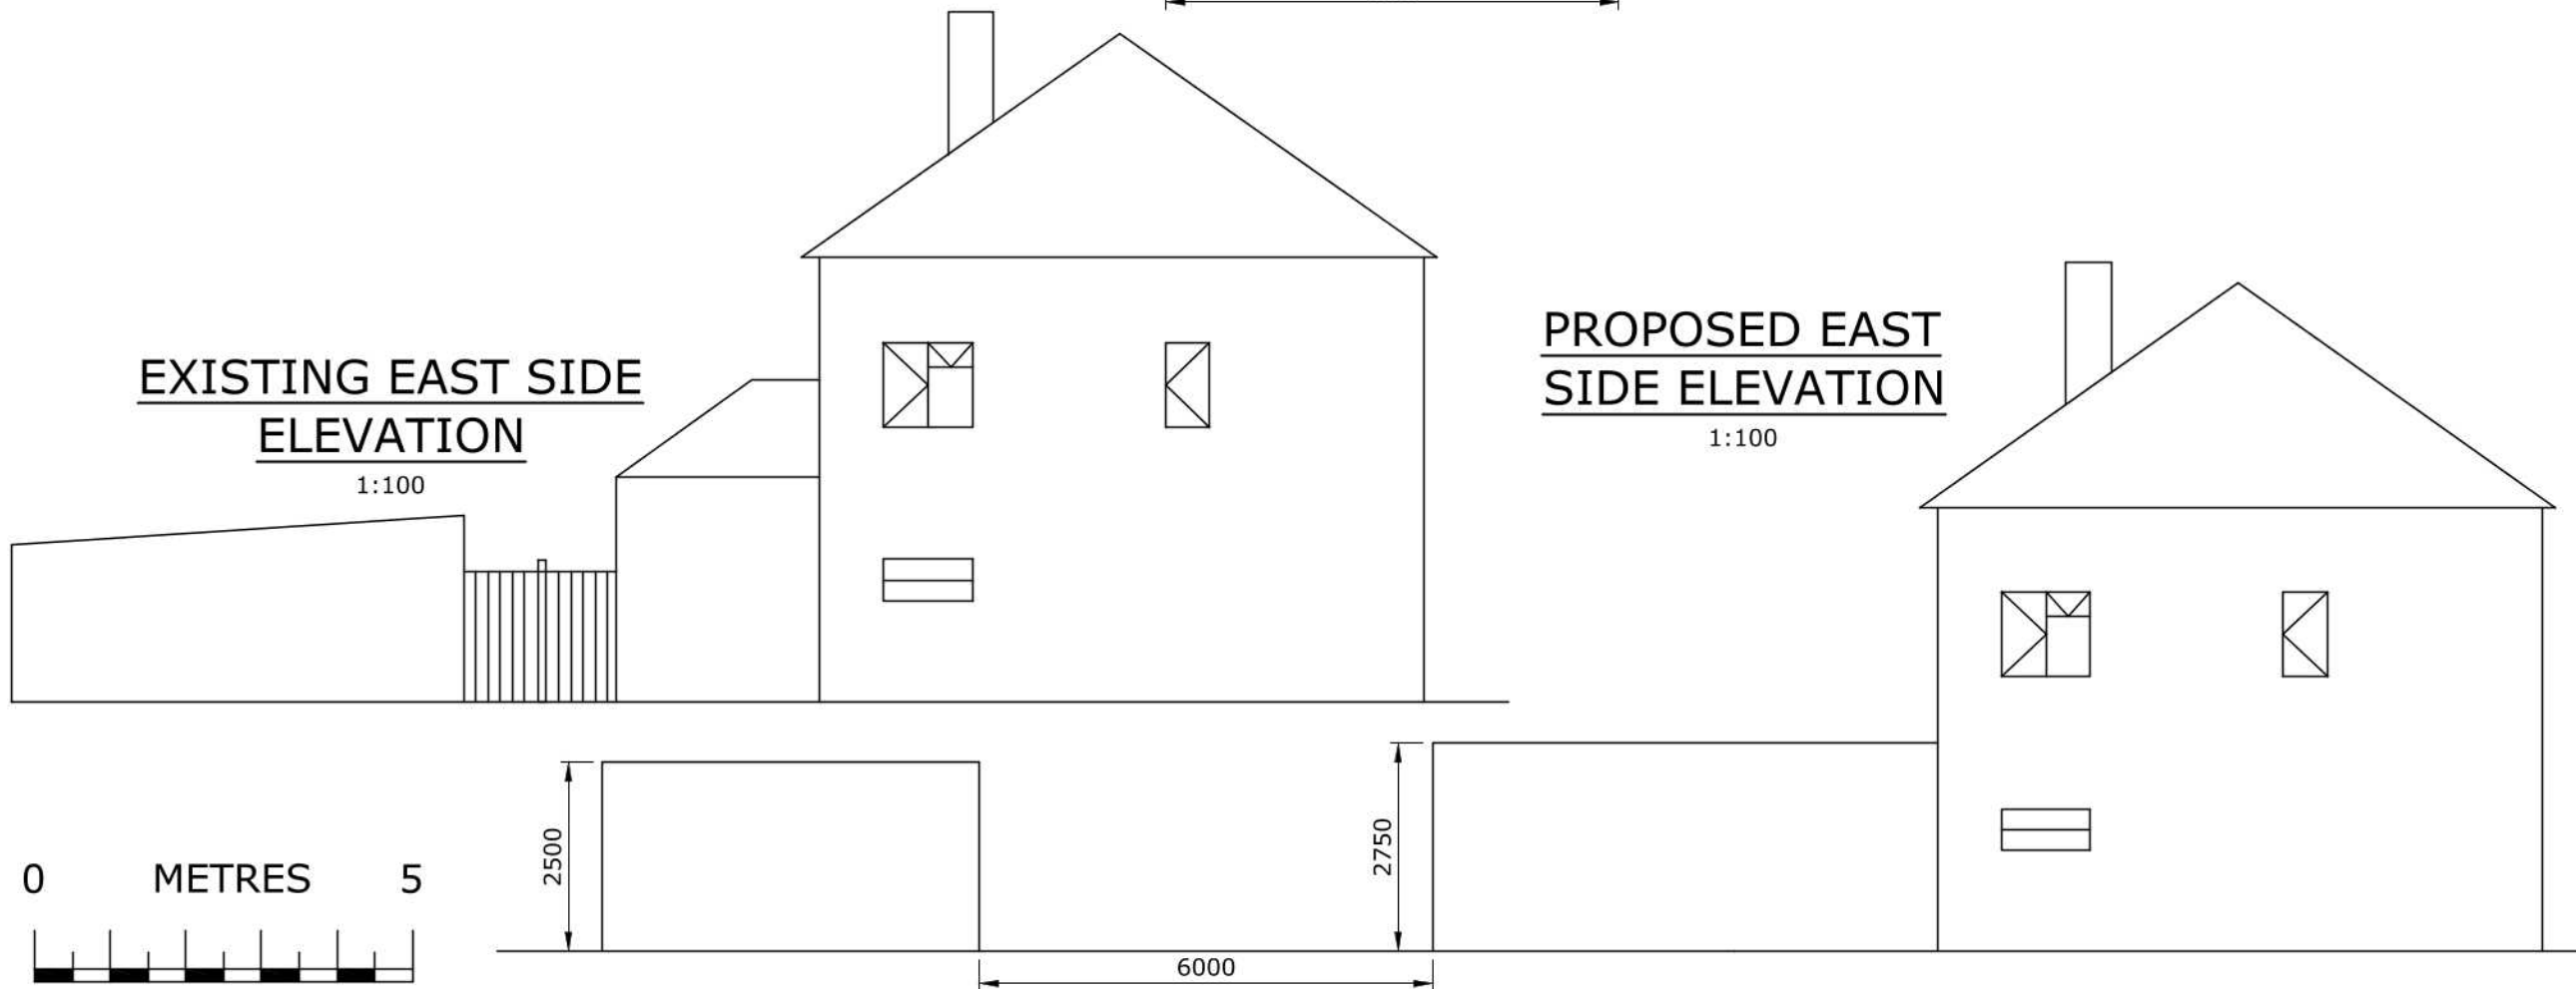

SCALE 1:100

A00	06/08/20	FB	Issued for Approval
REV	DATE	BY	COMMENTS
 GB DESIGN & BUILD			
Project 13 Kenmore Crescent Hayes UB4 8NU			
Title Existing and Proposed Side Elevations			
Job No. 101			
Scale 1:100@A3		Drawn FB	
Dwg No. 003	Rev. A00	Chkd GHB	Date 06/08/20