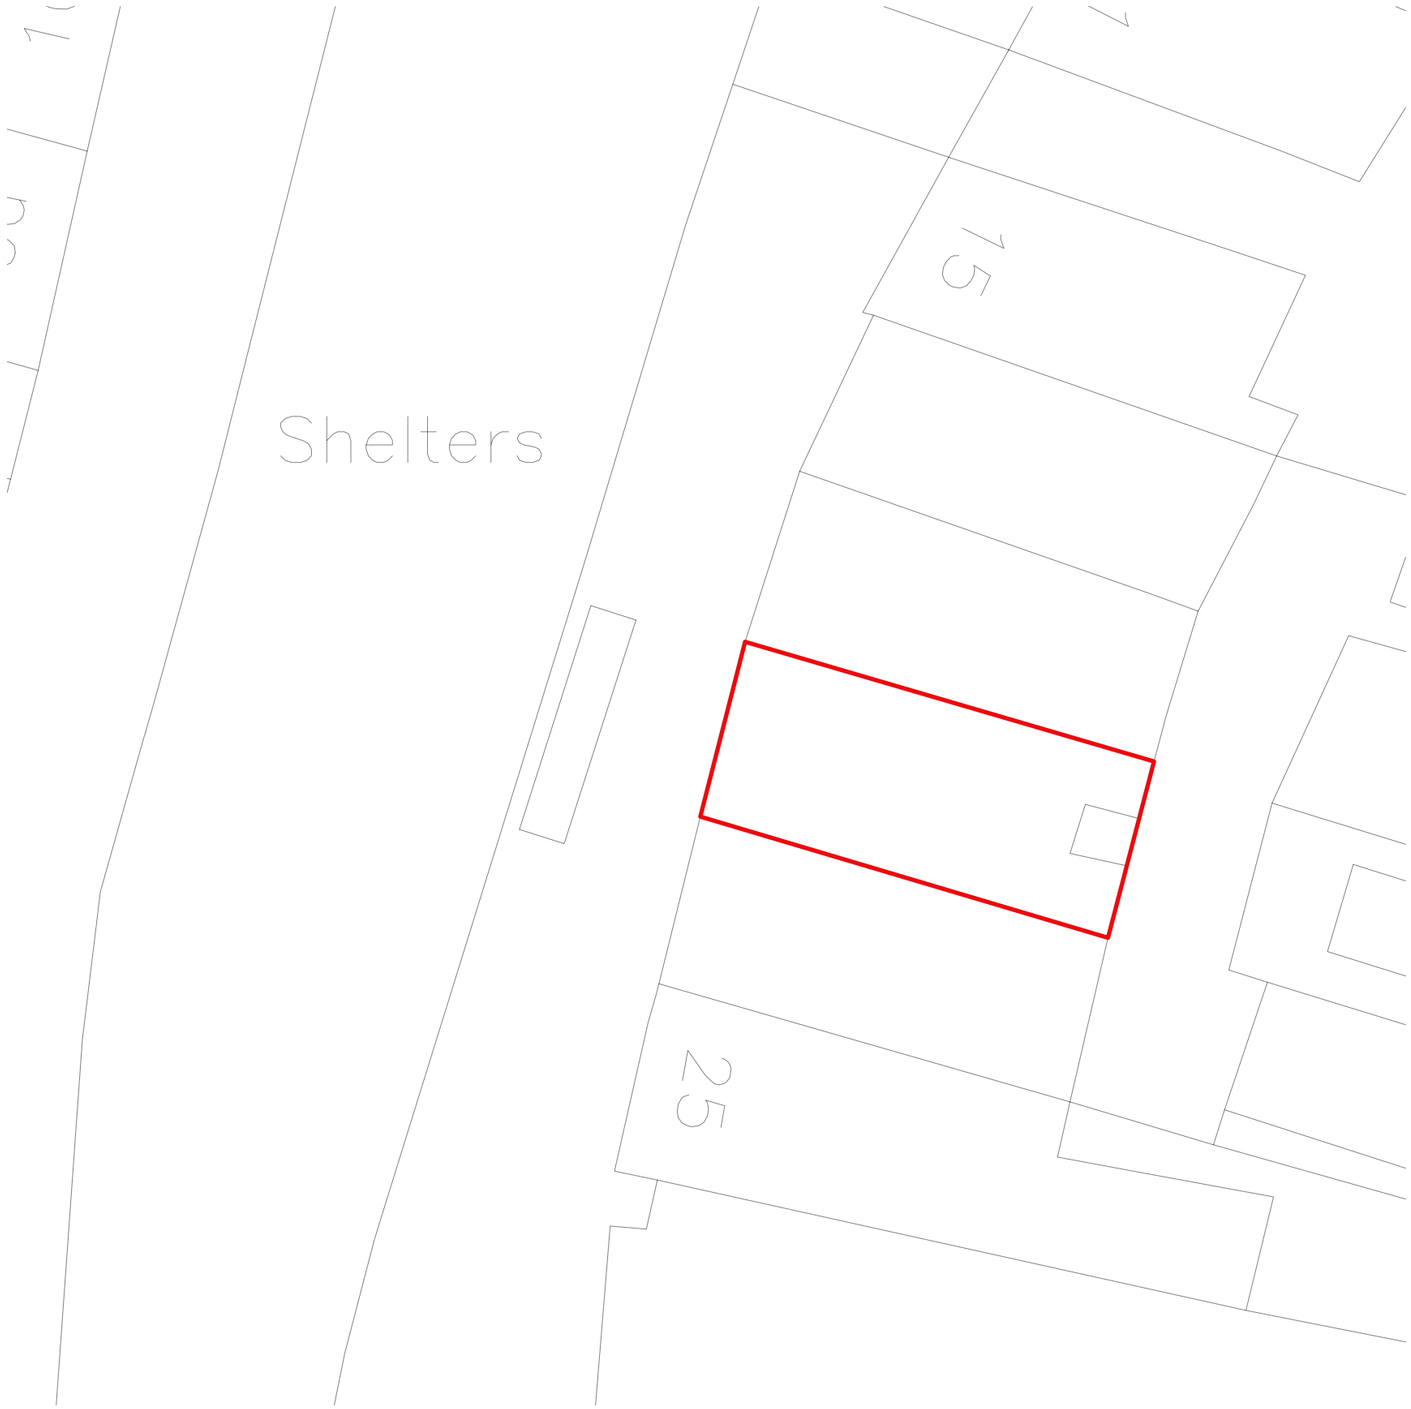

BLOCK PLAN 1:200

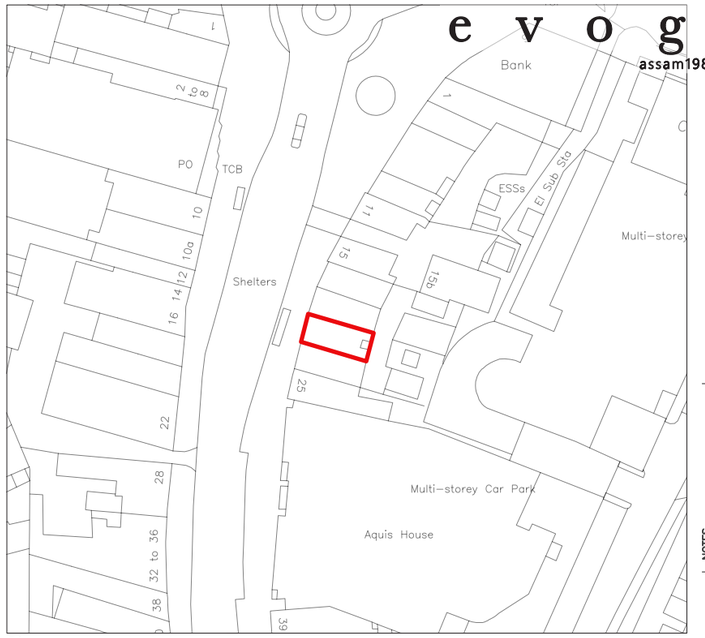

This map shows the area bounded by 532563 185488,532705 185488,532705 185630,532563 185630,532563 185488 Crown copyright 2017. Supplied by copla ltd trading as UKPlanningMaps.com a licensed Ordnance Survey partner (100054135). Unique plan reference: v2c/378027/513216

LOCATION PLAN 1:1250

e v o g u e
assam1989@hotmail.com
0794 008 4671

NOTES

ANYONE WHO WORK FROM THESE DRAWINGS MUST FIRST SATISFY THEMSELVES AS TO THE ACCURACY OF THE DRAWINGS AND ANY DISCREPANCIES MUST BE REPORTED TO THE ARCHITECT BEFORE PROCEEDING WITH THE WORK.
ALL DIMENSIONS, DRAWINGS AND SPECIFICATIONS MUST BE CHECKED ON SITE BEFORE CONSTRUCTION AND CANNOT BE SCALED.
1. ON THE WORK TO BE CARRIED OUT IN ACCORDANCE WITH ALL RELEVANT APPROVED DOCUMENTS, BUILDING REGULATIONS, BRITISH STANDARDS AND GOOD PRACTICE.
2. THE WORK TO BE CARRIED OUT BY COMPETENT PERSONS.
3. ALL DIMENSIONS TO BE CHECKED ON SITE BEFORE ANY WORK IS COMMENCED.
4. ALL DRAINAGE, SERVICES, WORKS WITHIN CURTILAGE AND HIGHWAY TO BE CARRIED OUT IN ACCORDANCE WITH THE REGULATIONS.
5. ALL DIMENSIONS TO BE CHECKED ON SITE BEFORE ANY WORK IS COMMENCED.
6. ALL DRAINAGE, SERVICES, WORKS WITHIN CURTILAGE AND HIGHWAY TO BE CARRIED OUT IN ACCORDANCE WITH THE REGULATIONS.
DO NOT SCALE FROM THIS DRAWING USE FIGURED DIMENSIONS ONLY.

JOB NO
EVO 265

PROJECT
21 Station Road
Hayes
UB3 4BD

Rev	Date	Remark
-	05.10.22	As per Client Comment

DOCUMENT DATE
10 October 2022

DOCUMENT PHASE
PLANNING

SCALE
AS NOTED AT A3 PAGE SIZE

Location Plan

1:200
4m 0 4m 8m

1:1250
25m 0 25m 50m

A1.0