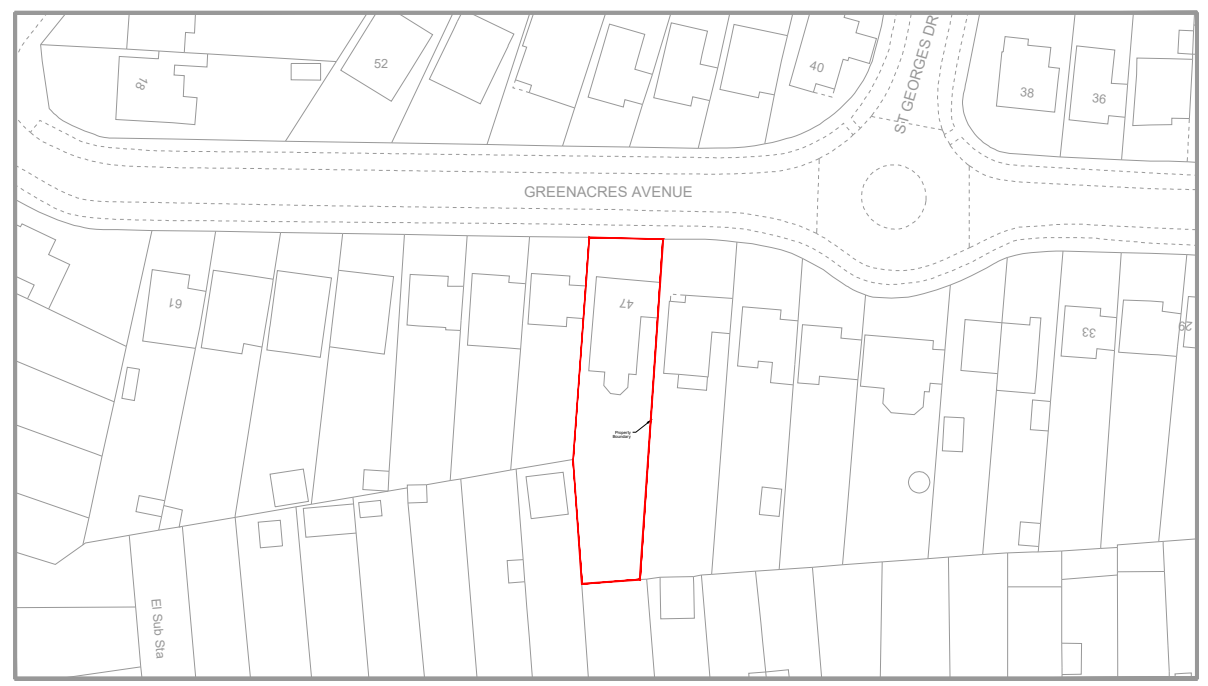
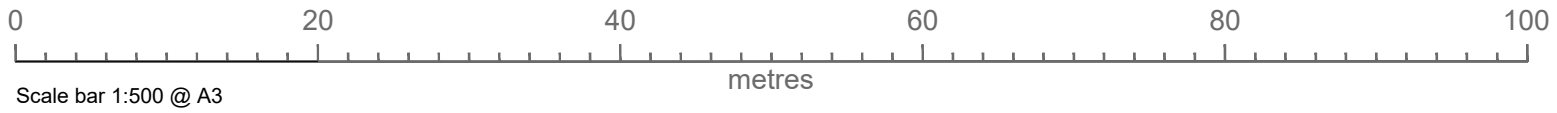


	MM PLANNING & DRAWING 892 LONDON ROAD, CR7 7PB EMAIL INFO@MMLOFTCONVERSIONS.CO.UK CONTACT 02086840333	Project 47 Greenacres Avenue - UB10 8HH	Drawing: Block and Site Plans
			Number: 2021/005/26
	Scale As Stated	Client	Date: March 2021